



LOCATION PLAN SCALE 1-2500


SHDC
Planning & Development
29 SEP 2009
Ref: 0777-09

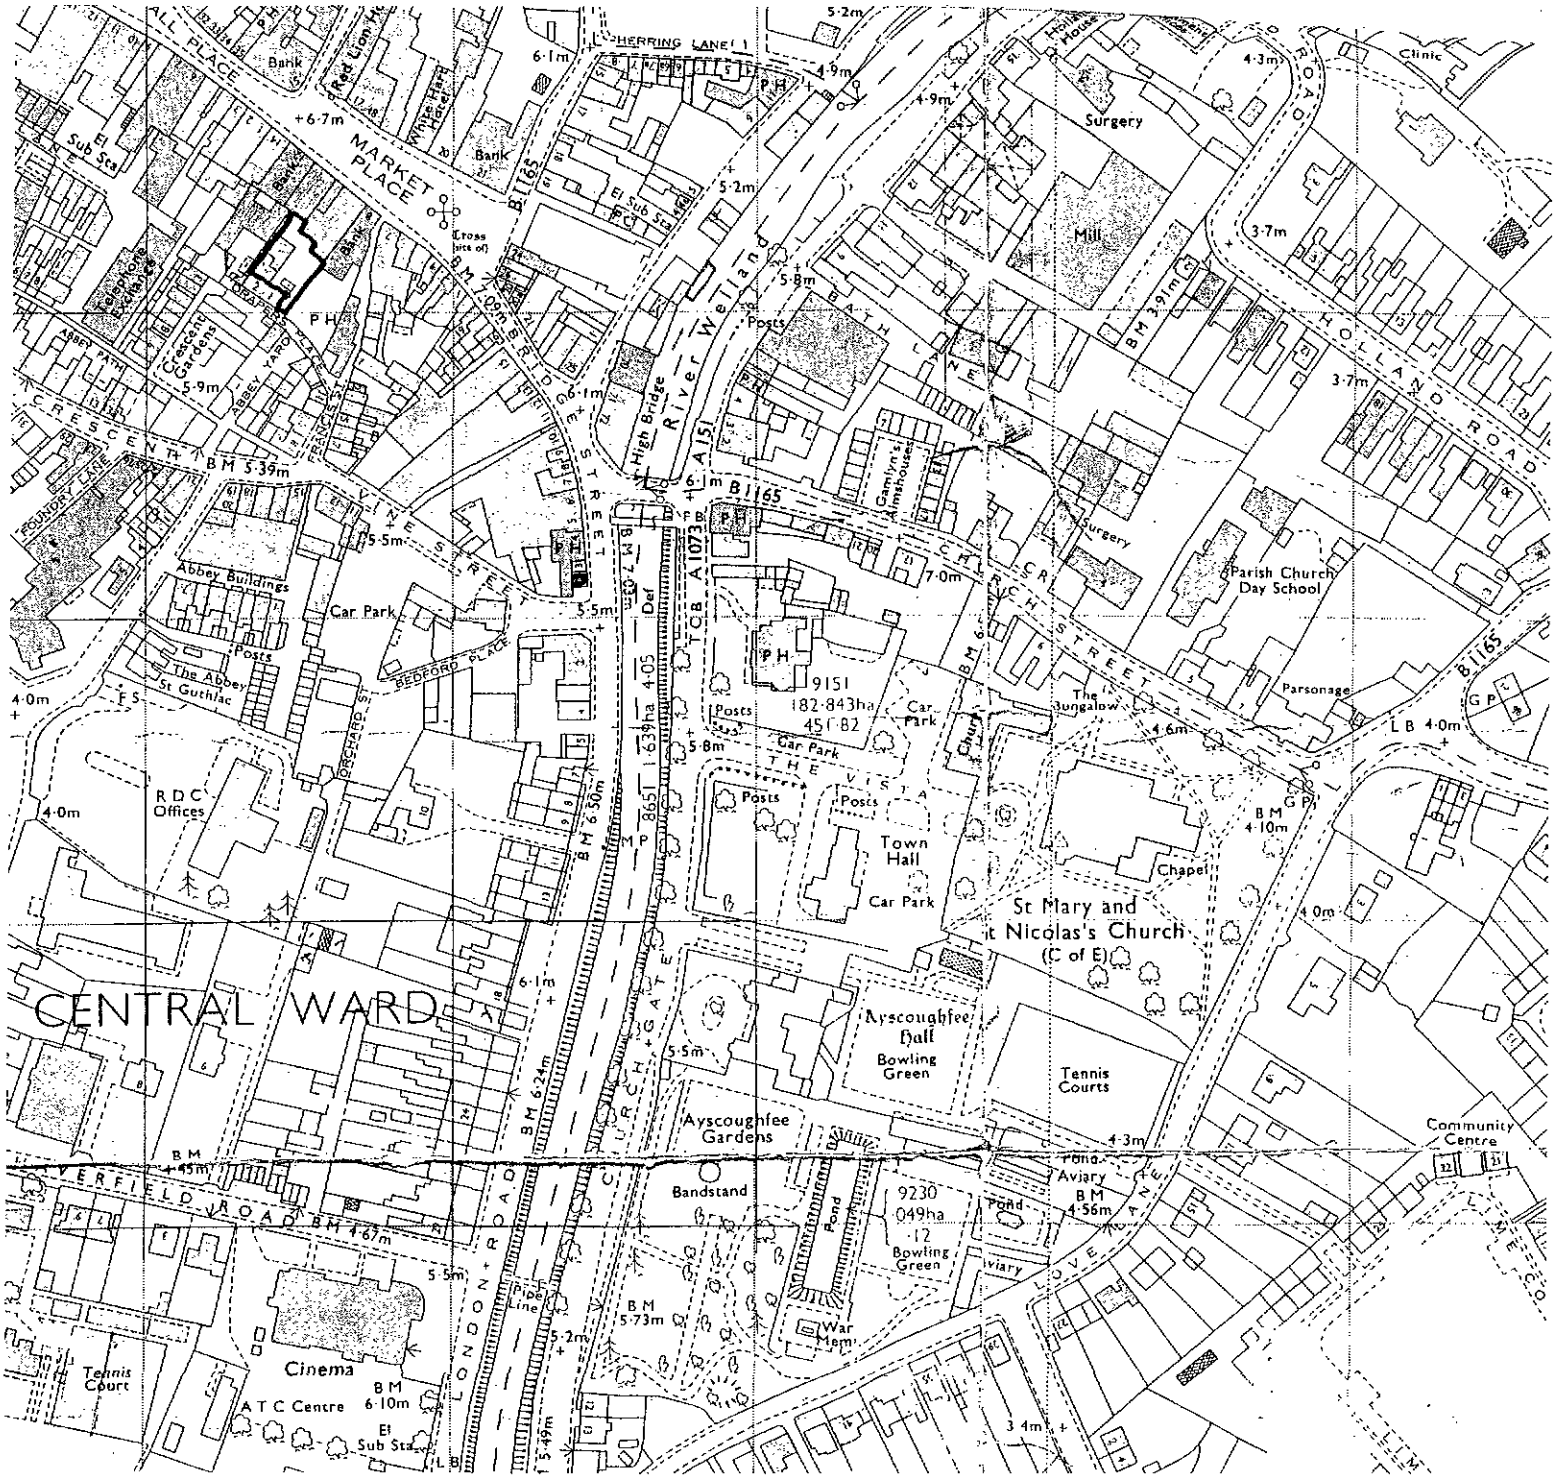

EAST ELEVATION AS EXISTING 1-50

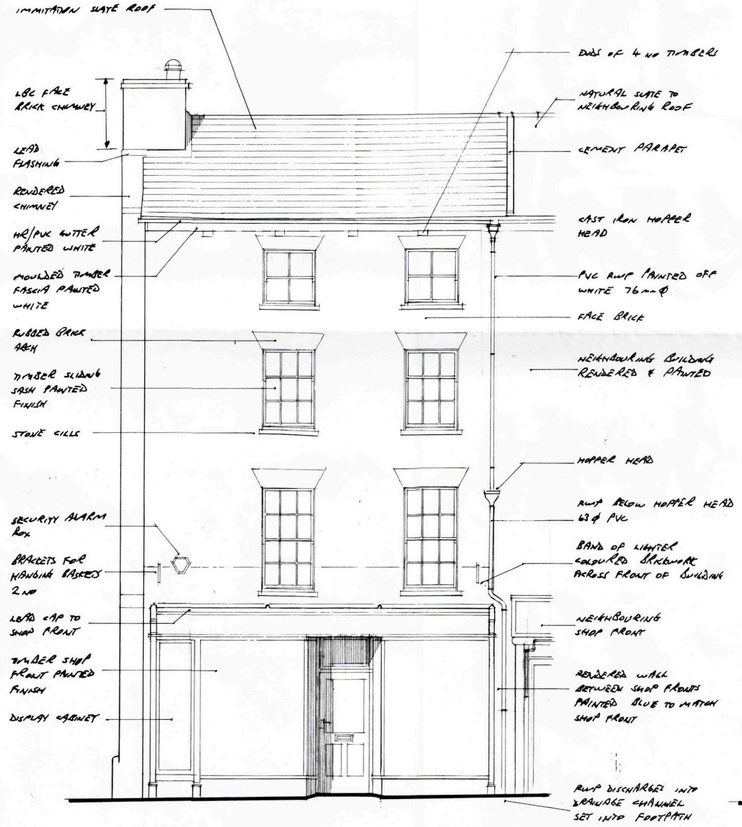

EAST ELEVATION AS PROPOSED 1-50

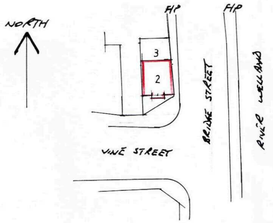

SITE PLAN 1-500

SHDC
Planning & Development
29 SEP 2009
Ref: 0777-09

Contractor To Check All Dimensions On Site Before Work Commences.

Rev.	Date.	Init.	Revision Details.

R. BOOR DRAUGHTSMAN

26 Fengate
Moulton Chapel
Spalding
Lincolnshire
PE12 0XL

Phone & Fax:
01406 380279

Project.
PROPOSED WORKS AT
2 BRIDGE STREET, SPALDING,
FOR
MR T HARRISON.

Drawing.
ELEVATIONS - PLANNING

Scale.	Drawing. No.
AS SHOWN	3357-1
Drawn.	
Date. SEPT 2009	Rev.