

Do not scale directly from this drawing. All discrepancies are to be brought to the attention of the Practice.
The copyright to this drawing is owned by Trevor A Clay RIBA Ltd.




FRONT ELEVATION (North)

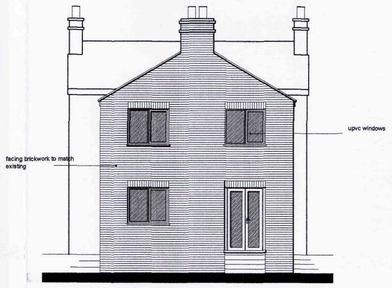


REAR ELEVATION (South)

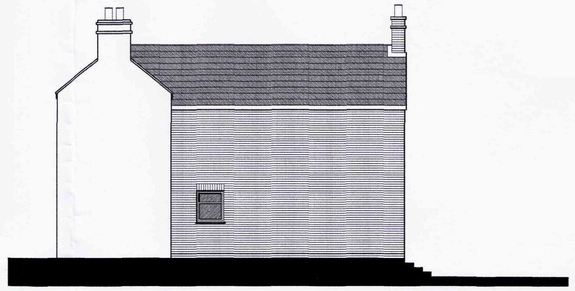

SIDE ELEVATION (West)

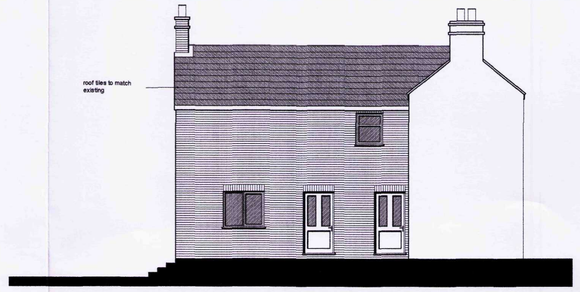


SIDE ELEVATION (East)

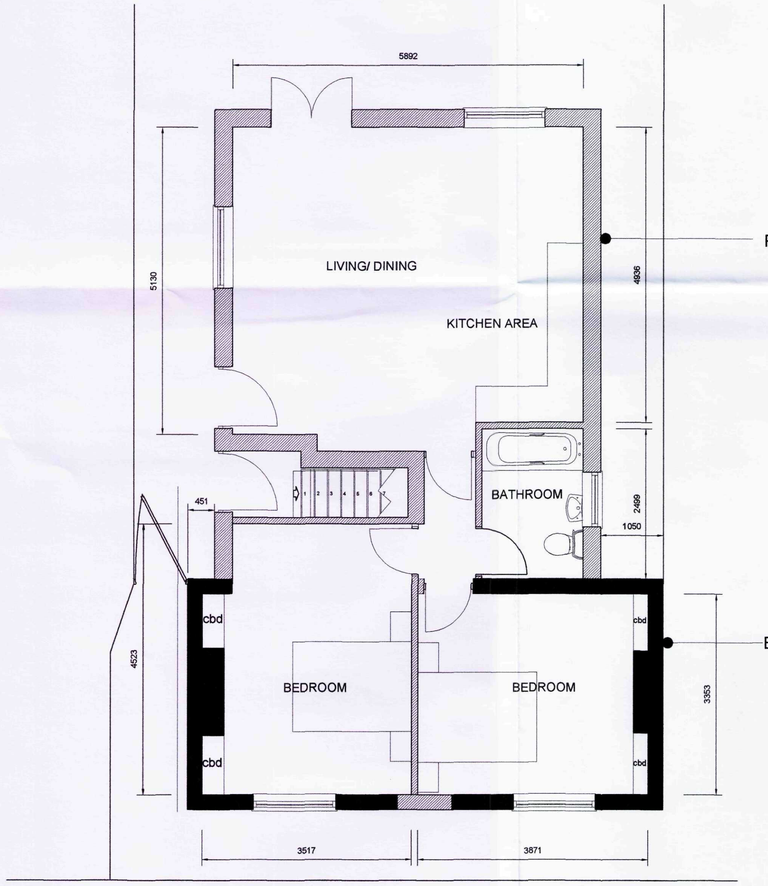


GROUND FLOOR APARTMENT

PROPOSED EXTENSION

EXISTING HOUSE

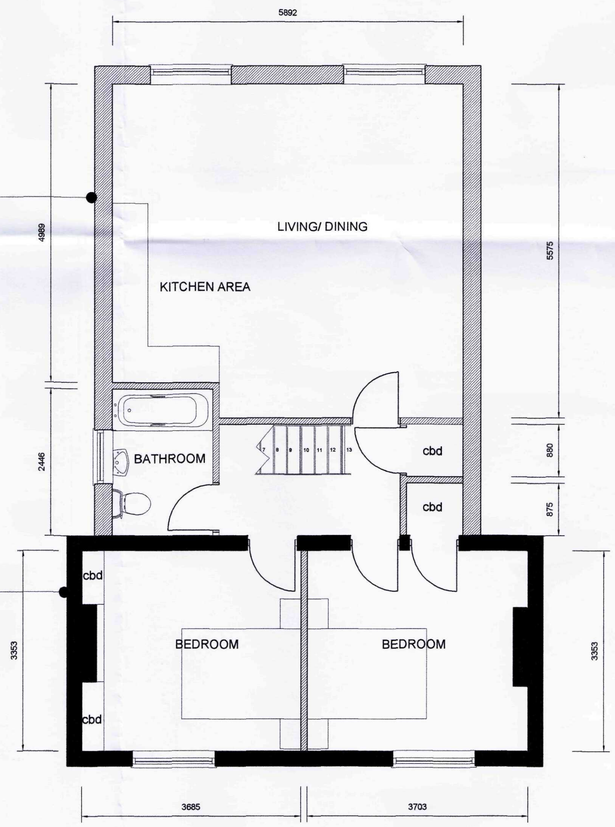


FIRST FLOOR APARTMENT

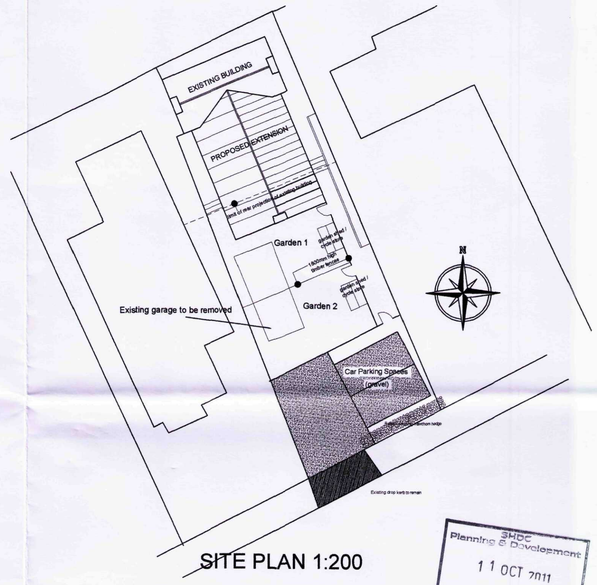

SITE PLAN 1:200

SWDC Planning & Development
11 OCT 2011
Ref: 0777/11

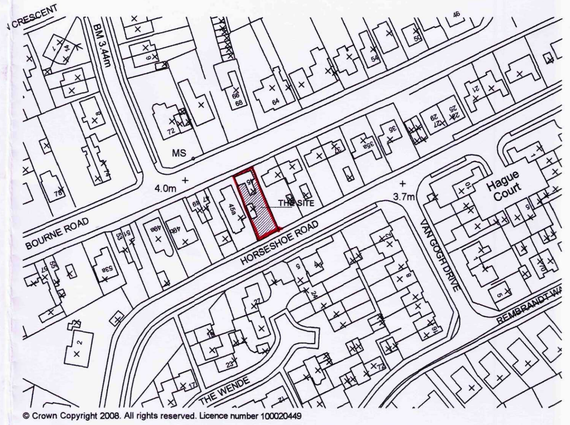

© Crown Copyright 2008. All rights reserved. Licence number 100020449

LOCATION PLAN 1:1250

Revision	Date	Drawn	Description

Client: Enchantment Homes

Project: Proposed alteration and extension to convert existing two storey house to two apartments

Drawing: Revised Planning Drawing

Scale: 1:50, 1:100, 1:200, 1:1250 Drawn: AWM Date: 12/09/2011

Drawing No. 10/261/PA/003

Trevor A Clay RIBA Ltd, 14 Old Fendike Road, Weston Hills, Spalding, Lincs. PE126DD
01406 380027 07778 597975 trevor@tacarchitects.co.uk www.tacarchitects.co.uk