

NOTES


1) ALL DIMENSION TO BE CHECKED ON SITE

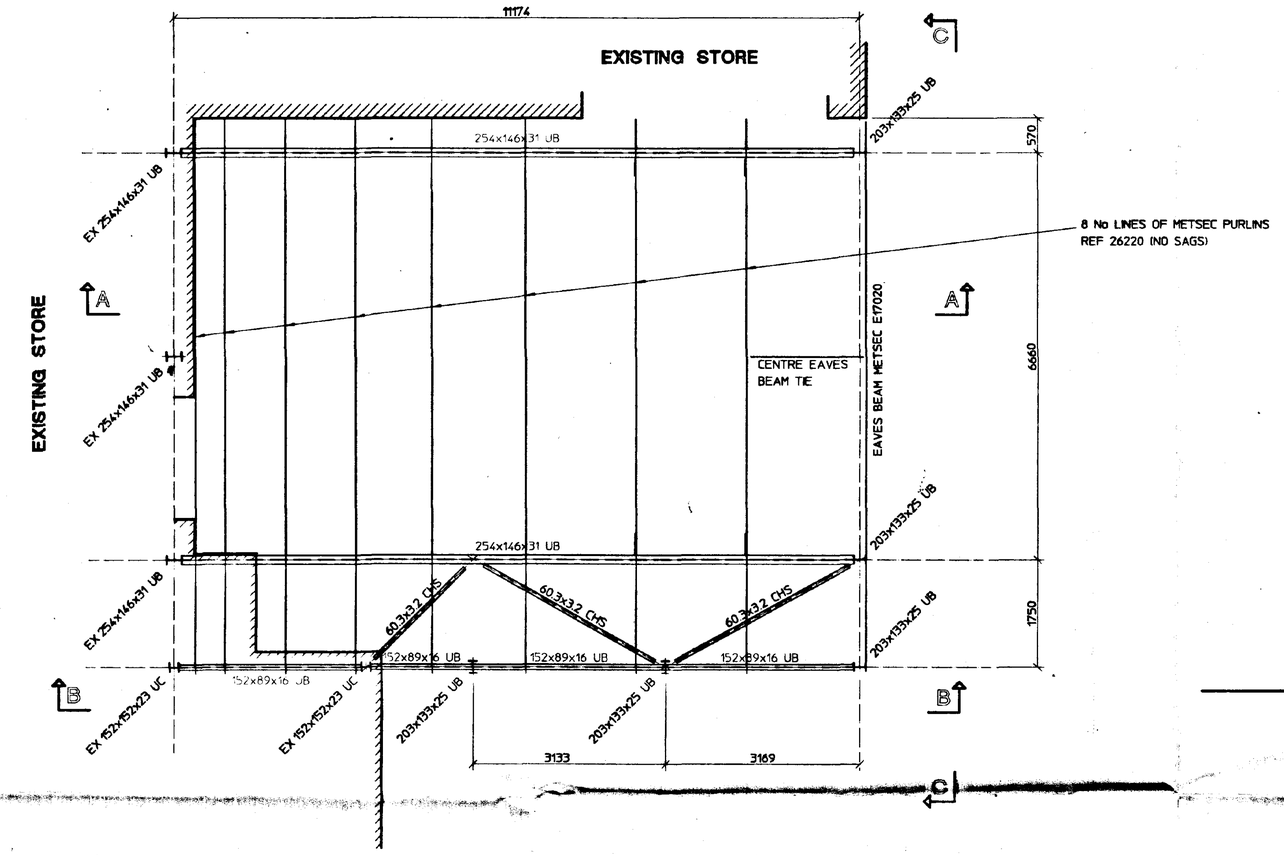


ROOF PLAN

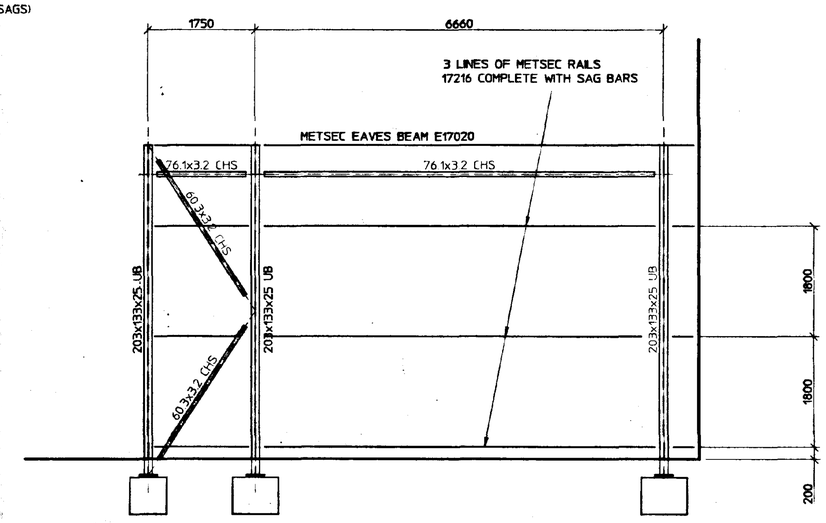

ELEVATION C–C

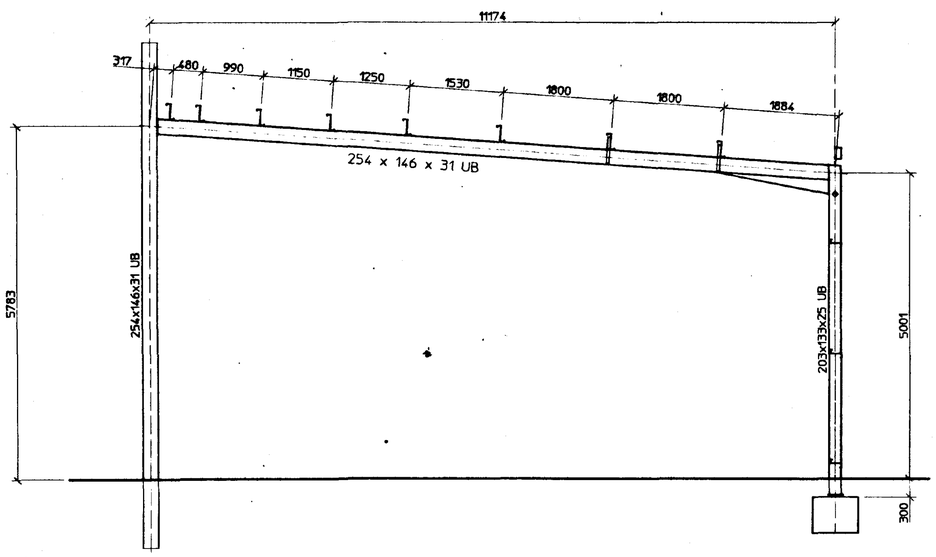

TYPICAL SECTION A–A

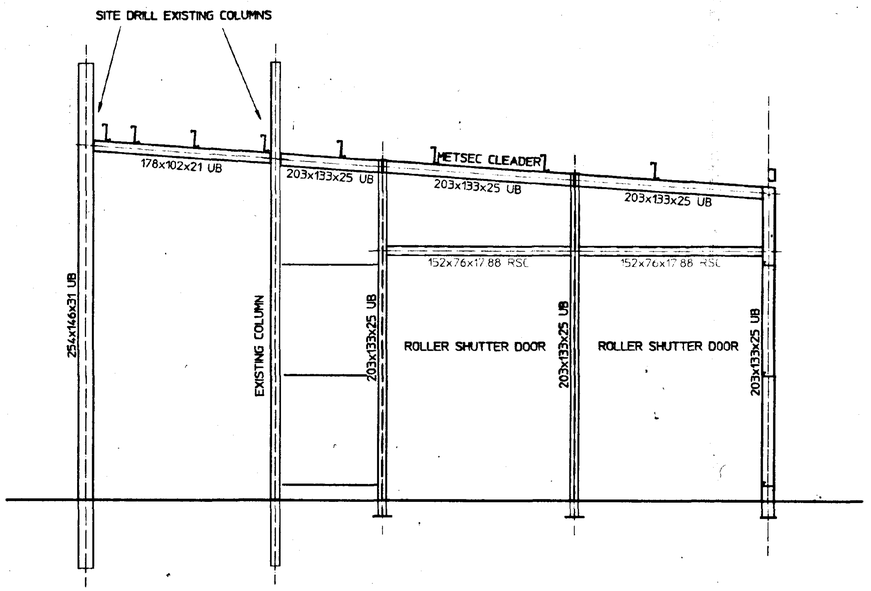

ELEVATION B–B

SOUTH HOLLAND D.C.
PLAN DEPT.
05 AUG 1994
REF om/94

DETERMINED
PLAN

REV.	DATE	DESCRIPTION

R.&D.ENGINEERING
CIVIL & STRUCTURAL ENGINEERING
DESIGN & DRAUGHTING SERVICES

TRAFFORD HOUSE, PLATT FOLD STREET,
LEIGH, LANCS. WN7 1JH.
TEL. 0942 603088/603084
FAX. 0942 608661

CLIENT
SALVESEN FOOD SERVICES LTD

PROJECT
PROPOSED NEW LOADING BAY CANOPY
WEST MARSH ROAD, SPALDING.

DRAWING
STEELWORK ARRANGEMENT

SCALE	DATE	DRAWN
1/50	JULY 1994	RB
PROJECT No	DRAWING No	REV.
1598.	GA2	

NOTES

1) ALL CONCRETE TO BE GRADE C30N


2) ALL BASES MINIMUM 600 THICK

3) ALL BASE TO BE TAKEN DOWN TO MINIMUM DEPTH OF 750 mm

4) ALL BASE TO BE TAKEN DOWN TO APPROVED NATURAL GROUND WITH A MINIMUM BEARING PRESSURE OF 75 N/M2

5) ALL WORKS TO BE APPROVED BY BUILDING CONTROL OFFICER

6) ALL DIMENSIONS TO BE CHECKED ON SITE

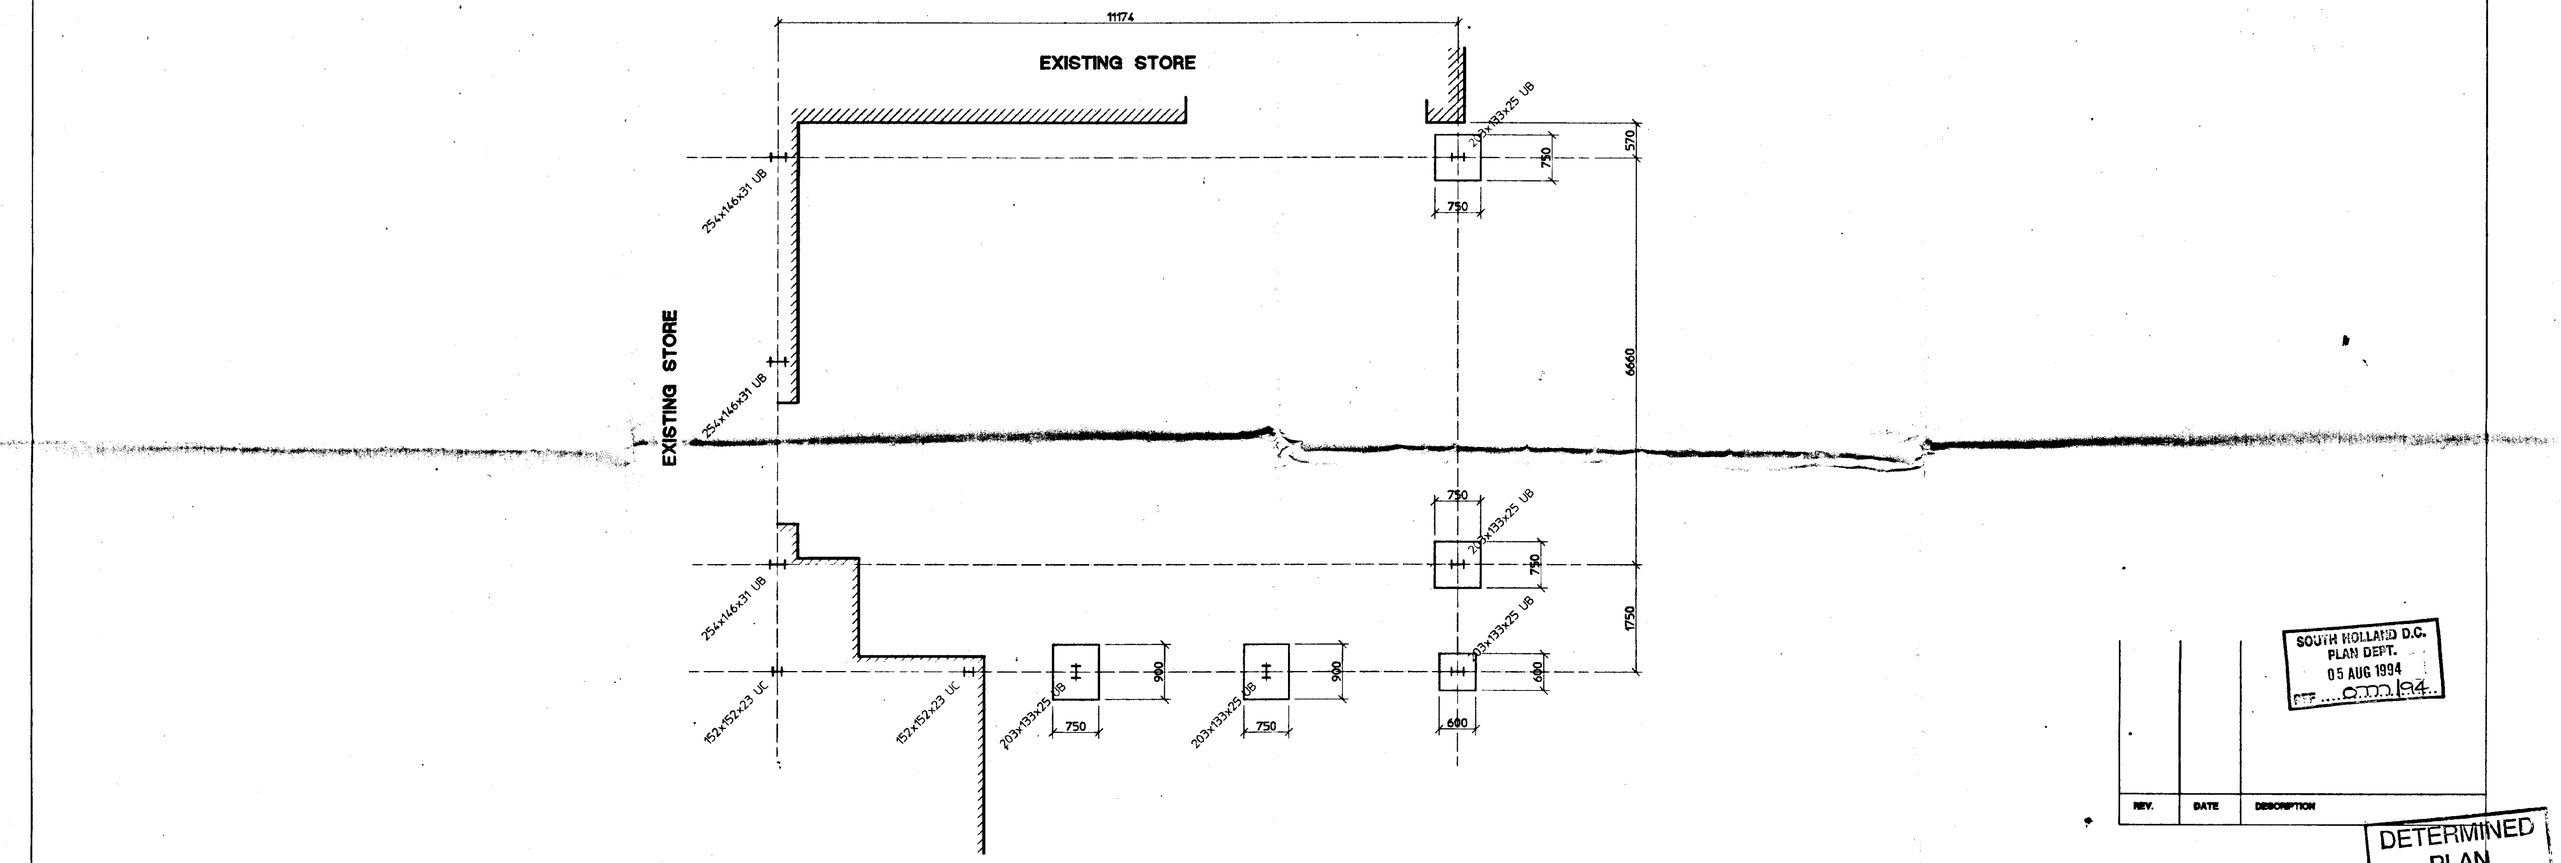

FOUNDATION PLAN

SOUTH HOLLAND D.C.
PLAN DEPT.
05 AUG 1994
REF ....S/H/94..

REV.	DATE	DESCRIPTION

DETERMINED PLAN

R.&D.ENGINEERING
CIVIL & STRUCTURAL ENGINEERING
DESIGN & DRAUGHTING SERVICES

TRAFFORD HOUSE, FLATT FOLD STREET,
LEIGH, LANCS. WN7 1JH.
TEL. 0942 608682/608084
FAX. 0942 608687

CLIENT
SALVESEN FOOD SERVICES LTD

PROJECT
PROPOSED NEW LOADING BAY CANOPY
WEST MARSH ROAD, SPALDING.


DRAWING
FOUNDATION PLAN

SCALE	DATE	DRAWN
1/50	JULY 1994	RB


PROJECT No	DRAWING No	REV.
1598	GA1	

NOTES


1) NEW SHEETING TO BE IN BAMBOO 08 C 35 TO MATCH EXISTING

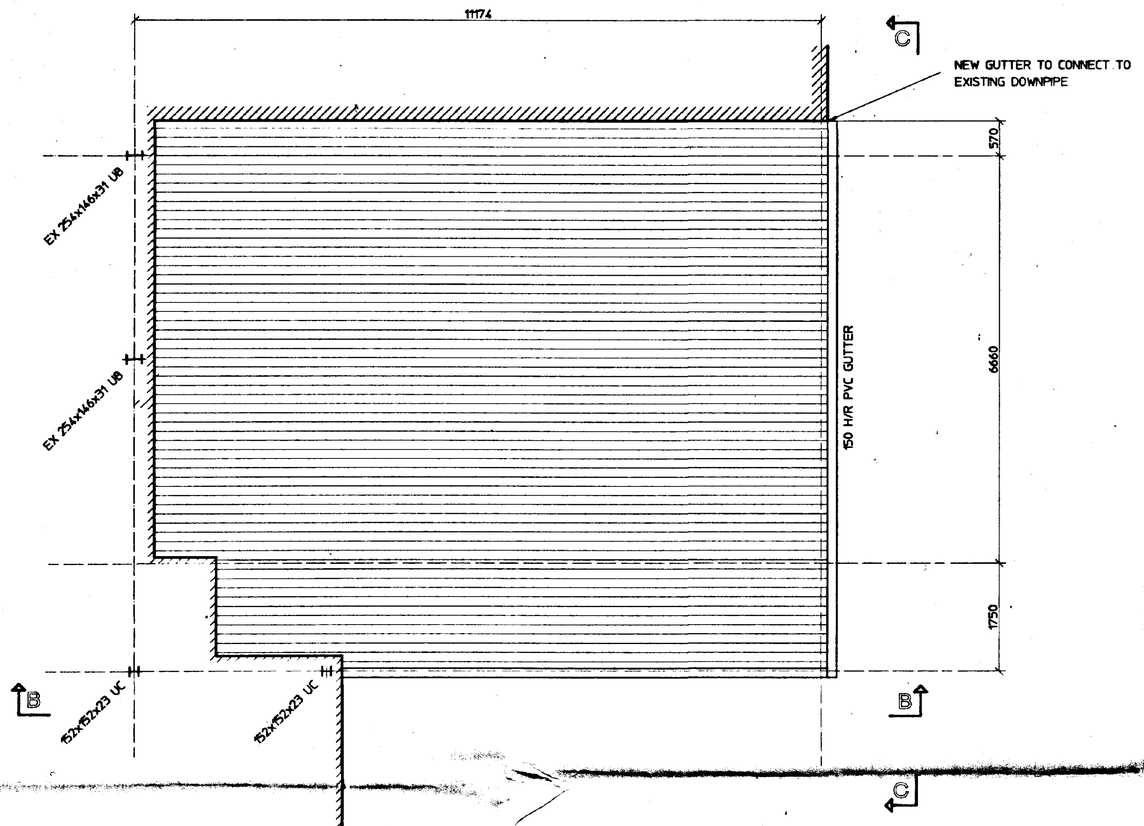

ROOF PLAN

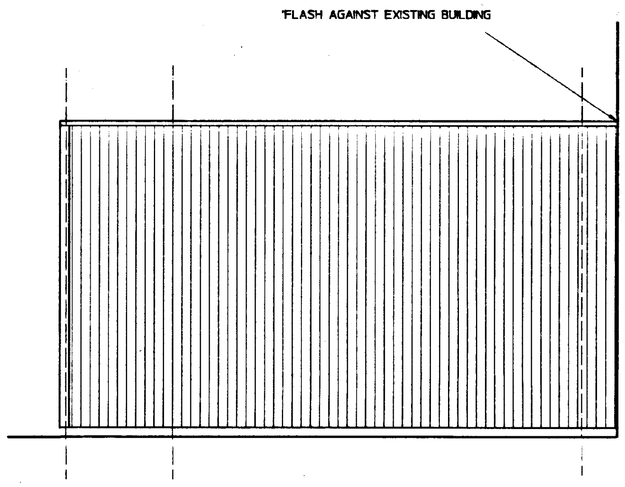

ELEVATION C–C

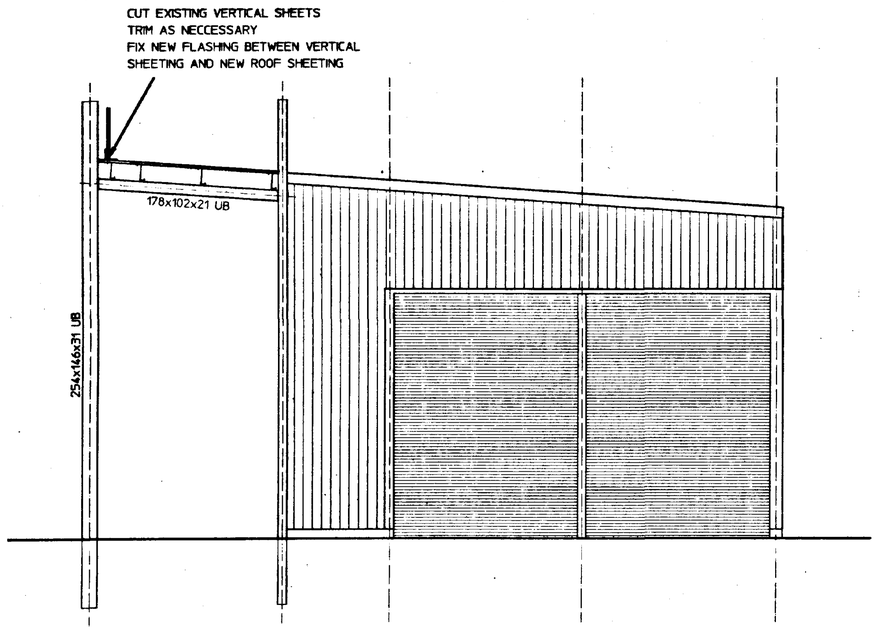

ELEVATION B–B

SOUTH HOLLAND D.C.
PLAN DEPT.
05 AUG 1994
REF S/M/194

REV.	DATE	DESCRIPTION

DETERMINED PLAN

R.&D.ENGINEERING

CIVIL & STRUCTURAL ENGINEERING
DESIGN & DRAUGHTING SERVICES

TRAFFORD HOUSE, PLATT FOLD STREET,
LEIGH, LANCS. WN7 1JH.

TEL. 0942 [illegible]
FAX. 0942 [illegible]


CLIENT
SALVESEN FOOD SERVICES LTD

PROJECT
PROPOSED NEW LOADING BAY CANOPY
WEST MARSH ROAD, SPALDING.

DRAWING
PLAN AND ELEVATIONS

SCALE	DATE	DRAWN
1/50	JULY 1994	RB

PROJECT No	DRAWING No	REV.
1598	GA3	

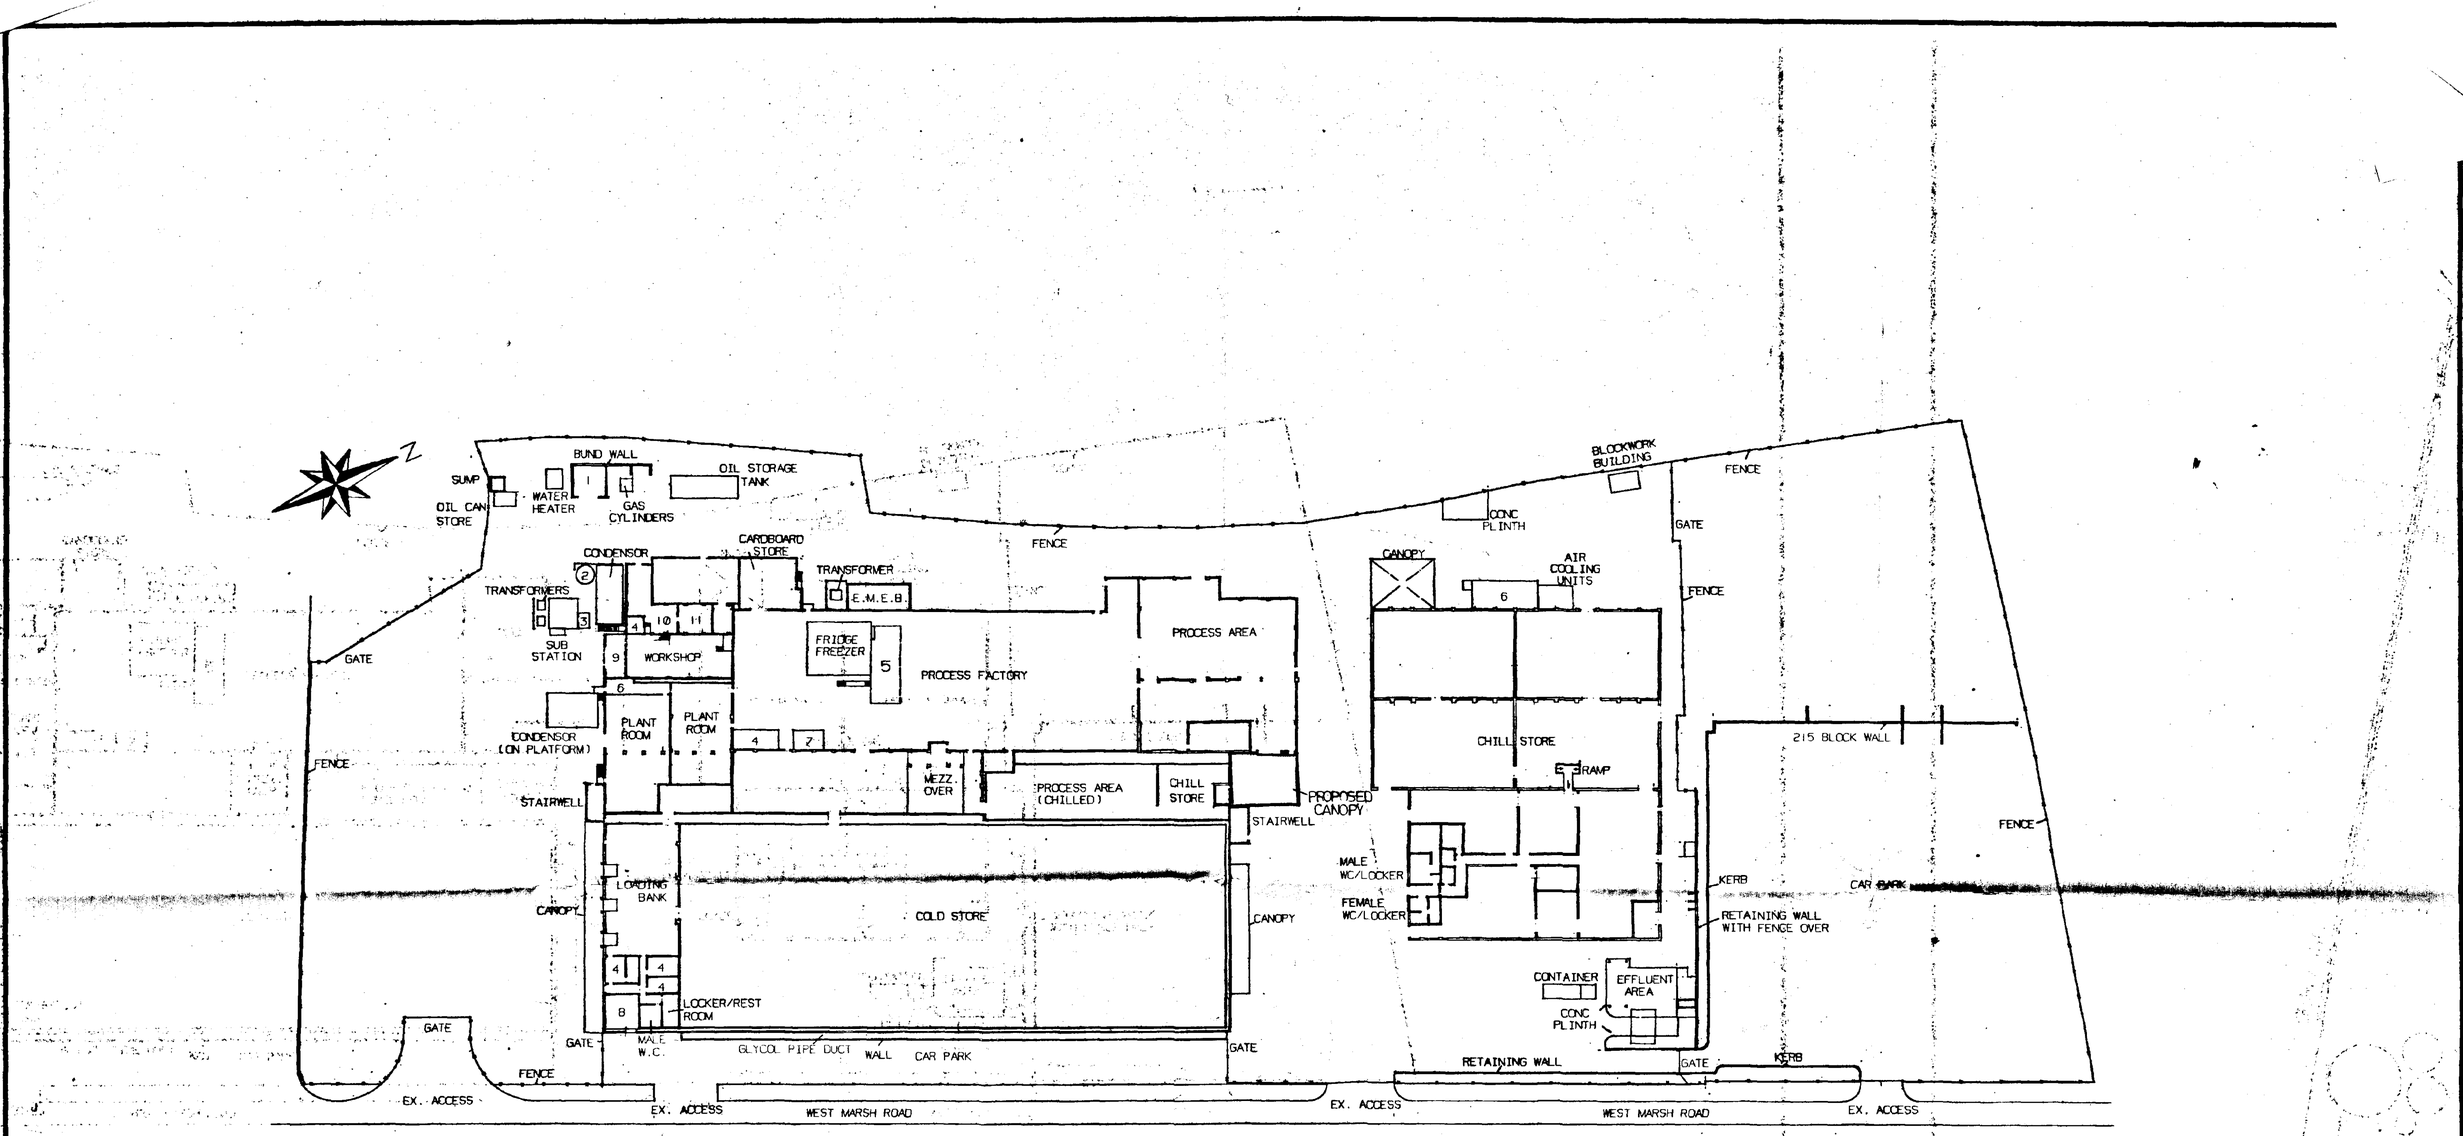

LEGEND

1. COMPOUND
2. TANK
3. SHED
4. OFFICE
5. PLATFORM OVER
6. CONTROL ROOM
7. PORTAKABIN
8. RECEPTION
9. OFFICE OVER
10. STORE
11. ELECTRICIAN

SOUTH HOLLAND D.C.
PLAN DEPT.
05 AUG 1994
DETERMINED PLAN

Christian Salvesen Food Services Limited
West Marsh Road, Spalding, Lincolnshire PE11 2BE

SITE PLAN
SPALDING
LINCS

DRN. BY	R & D ENG.	DRAWING NUMBER	REV
SCALE	1:500	SP110	
DATE	09-04-92		