


All materials and workmanship to comply with current Building Regulations, Agrement Certificates & BRE recommendations.
All Dimensions to be checked at site and discrepancies reported to Surveyor
DO NOT SCALE FROM THIS DRAWING

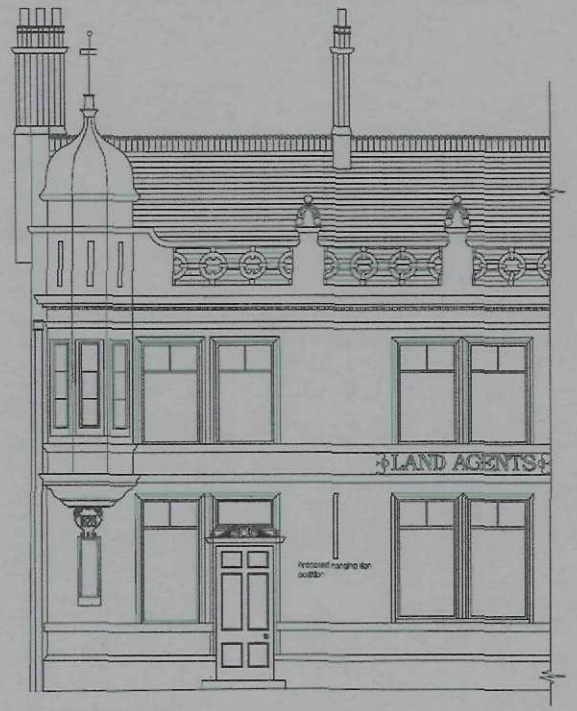


NORTH ELEVATION

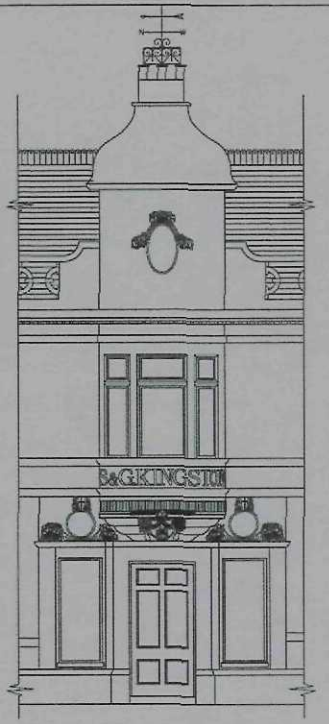

NORTH WEST ELEVATION

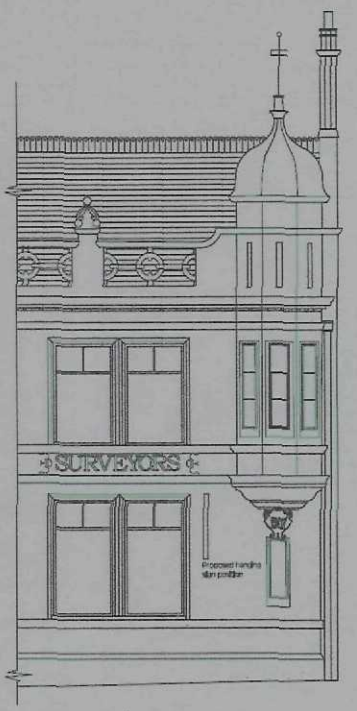

WEST ELEVATION

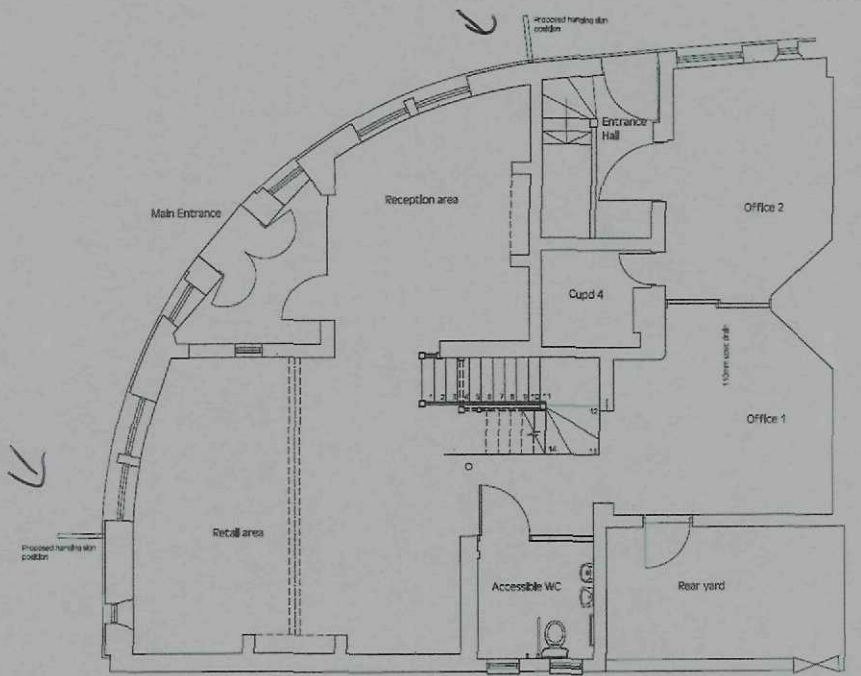

PROPOSED GROUND FLOOR PLAN

SHDC
Planning & Development
11 OCT 2011
Ref: 0778-11

No.	Date	Revision

Client
MR F. MARTINO

Location
HALL PLACE CHAMBERS
HALL PLACE
SPALDING

Date: JULY 2011
Drawing Status: PLANNING

Project
ALTERATIONS TO EXISTING BUILDING

anna high
Consultancy Ltd
South Green Park, Mattishall, Norfolk, NR20 3JY
Tel. 01362 857177, Fax 01362 857178

Drawing Title
PROPOSED HANGING SIGNAGE

Scale: 1:50 @ A1
Drawing No: 10/250/12