
NOTES
1. Do not scale this drawing.
   Only figured dimensions shall be used.
2. All discrepencies to be referred to
   the Architect before commencing.
3. This drawing is copyright.

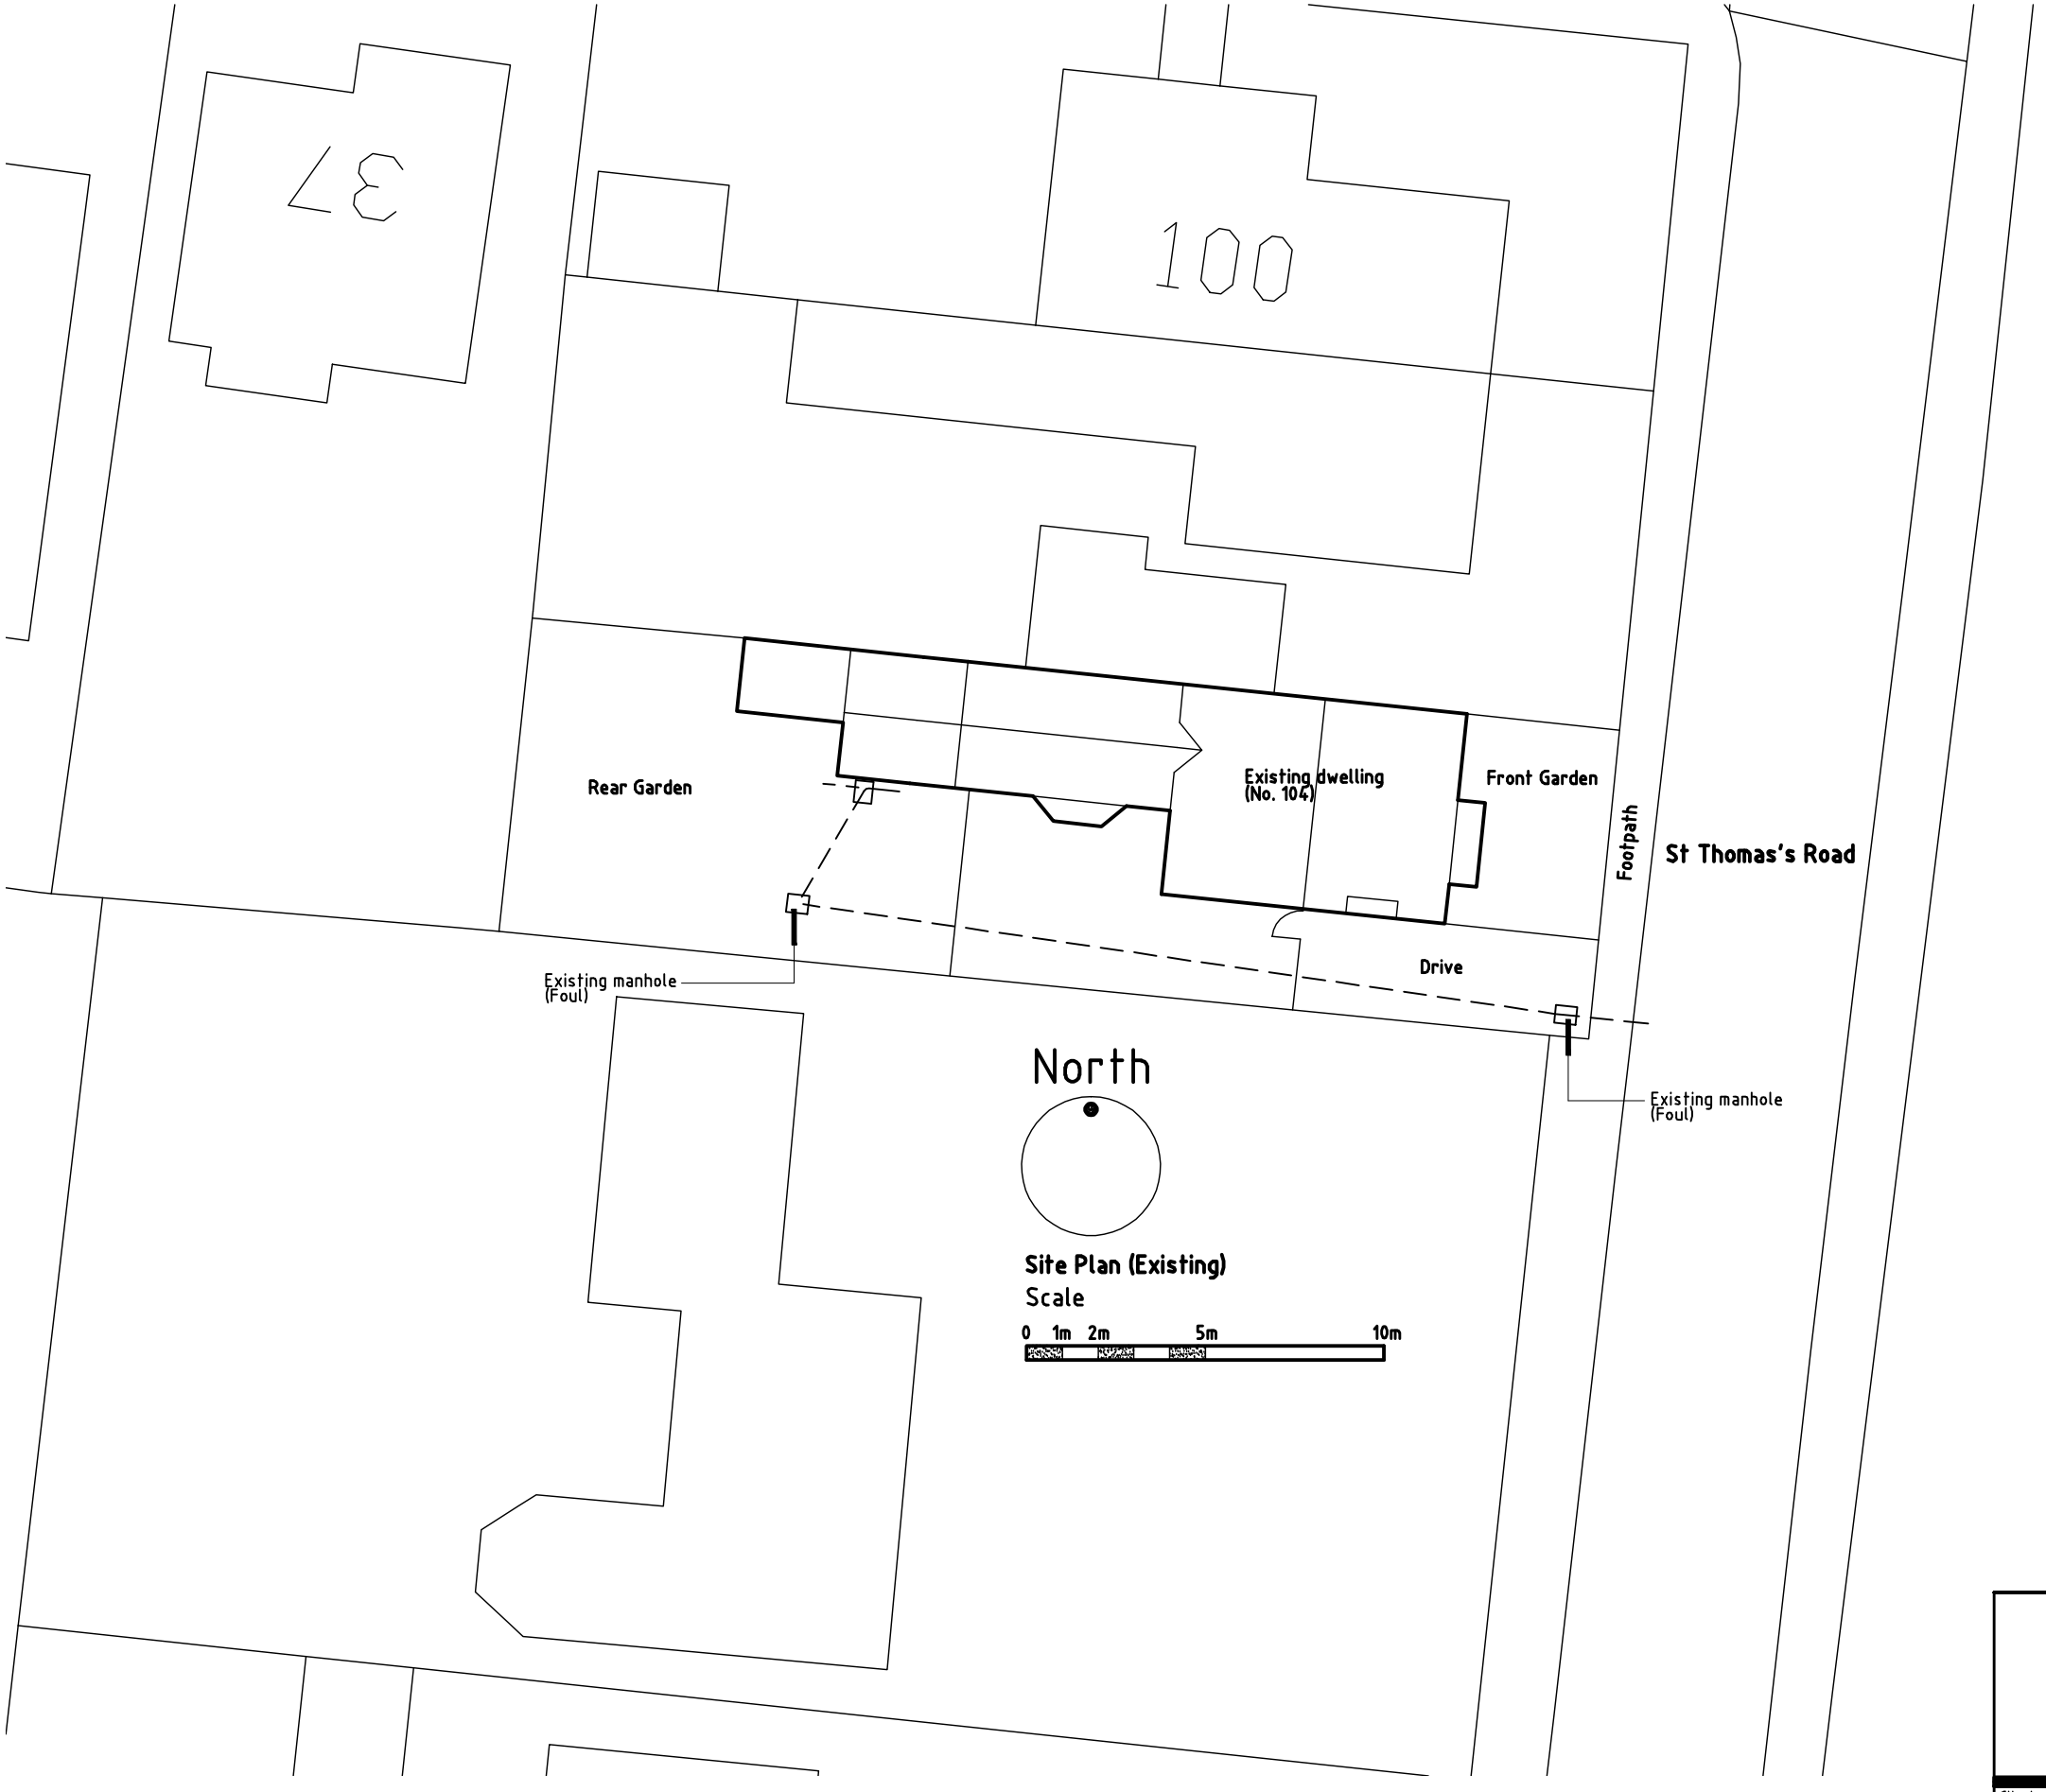

Site Plan (Existing)
Scale

Scott I Whight
Architects and Development Consultants
46 Elm Crescent, Glinton, Cambs, PE6 7LE
Tel: 01733 253543
E-Mail: scottwhight@btinternet.com

Client	Project
Mr and Mrs Parsons	Proposed extension and alterations at 104 St Thomas Road Spalding Lincs
Drawing: Existing Site Plan/Block Plan	

Date	Scale	Project No.	Drawing No.	Revision
April 2017	1:200 @ A3	382	01	-