

NOTES
1. Do not scale this drawing.
   Only figured dimensions shall be used.
2. All discrepencies to be referred to
   the Architect before commencing.
3. This drawing is copyright.

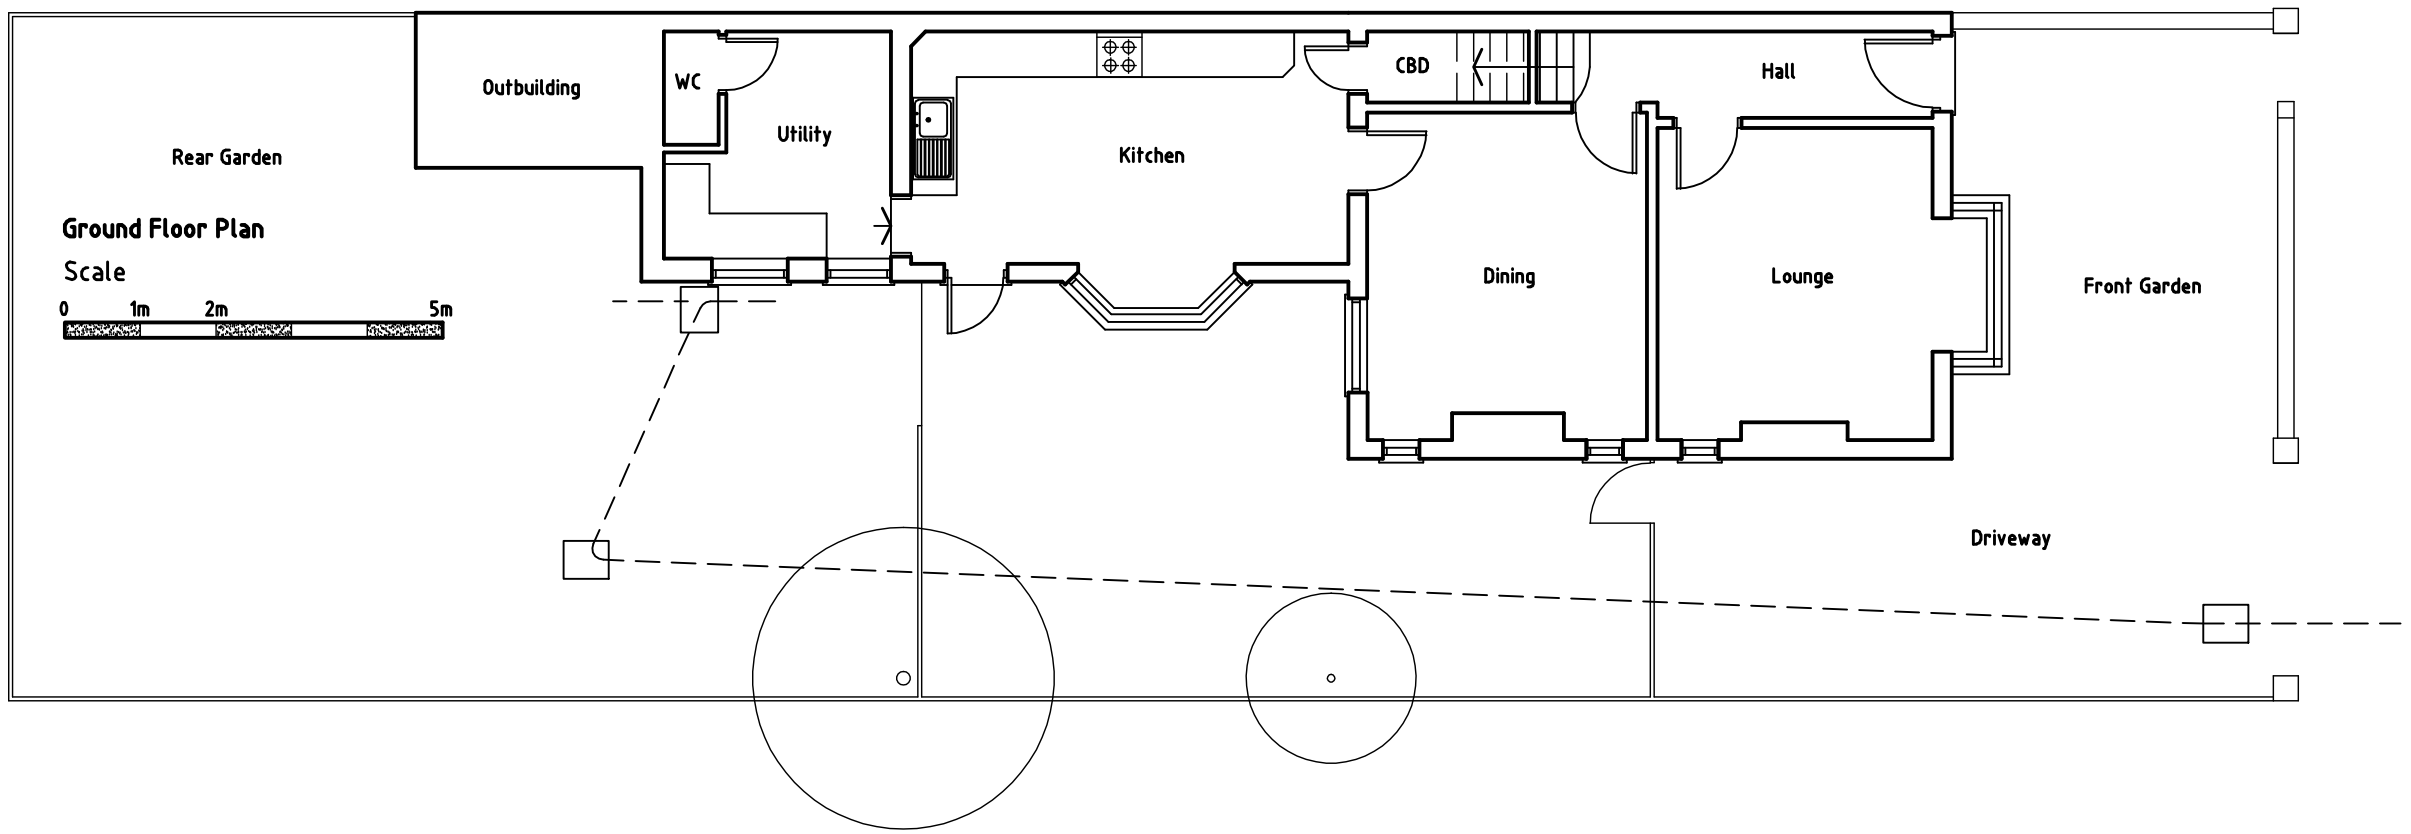

Ground Floor Plan

Scale

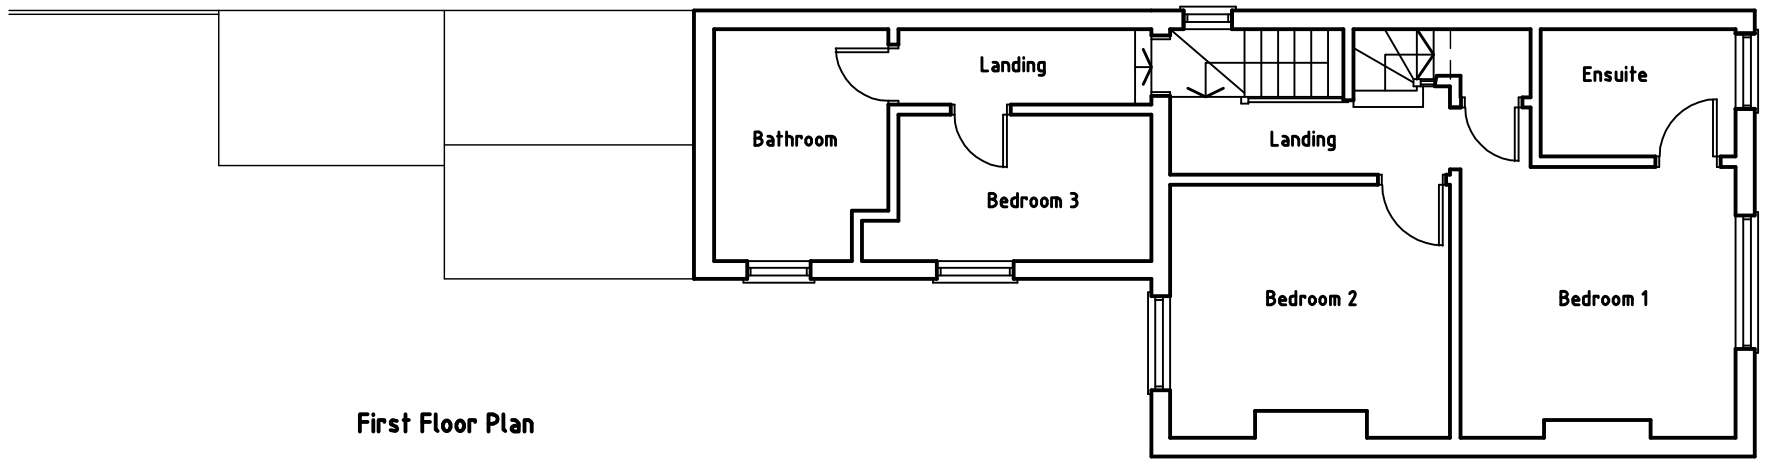

First Floor Plan

Scott I Whight
Architects and Development Consultants
46 Elm Crescent, Glinton, Cambs, PE6 7LE
Tel: 01733 253543
E-Mail: scottwhight@btinternet.com

Client: Mr and Mrs Parsons	Project: Proposed extension and alterations at 104 St Thomas Road Spalding Lincs
Drawing: Existing Floor Plans	

Date	Scale	Project No.	Drawing No.	Revision
April 2017	1:100 @ A3	382	03	-