NOTES
1. Do not scale this drawing.
   Only figured dimensions shall be used.
2. All discrepencies to be referred to
   the Architect before commencing.
3. This drawing is copyright.

Schedule of external materials:-


External wall
Cedar/Larch timber cladding

Roof
Sedum natural roof on GRP flat
roof covering, with black/grey aluminium copings

External windows and doors
Glazed with black/grey aluminium frames
and black/grey aluminium trims where
abutting external cladding


Rainwater goods
Fully concealed within external
wall construction

Brise soleil/storm canopy
Black/grey aluminium

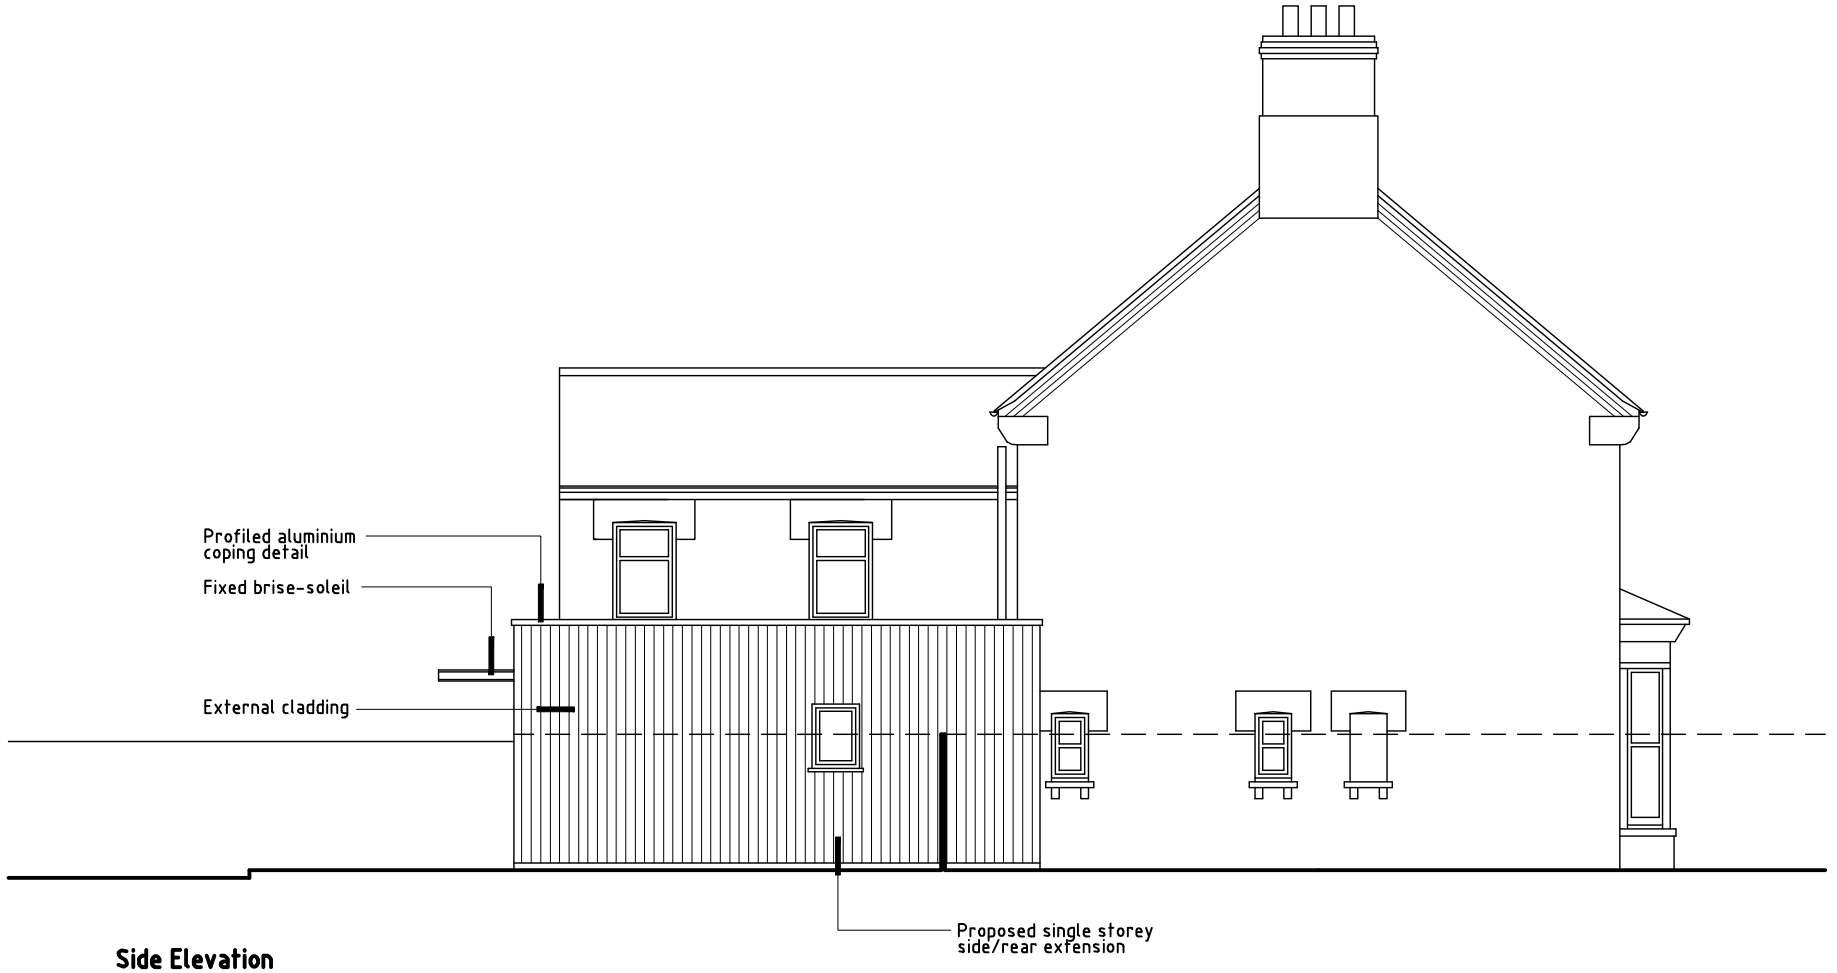

Side Elevation

Scale
0 1m 2m 5m

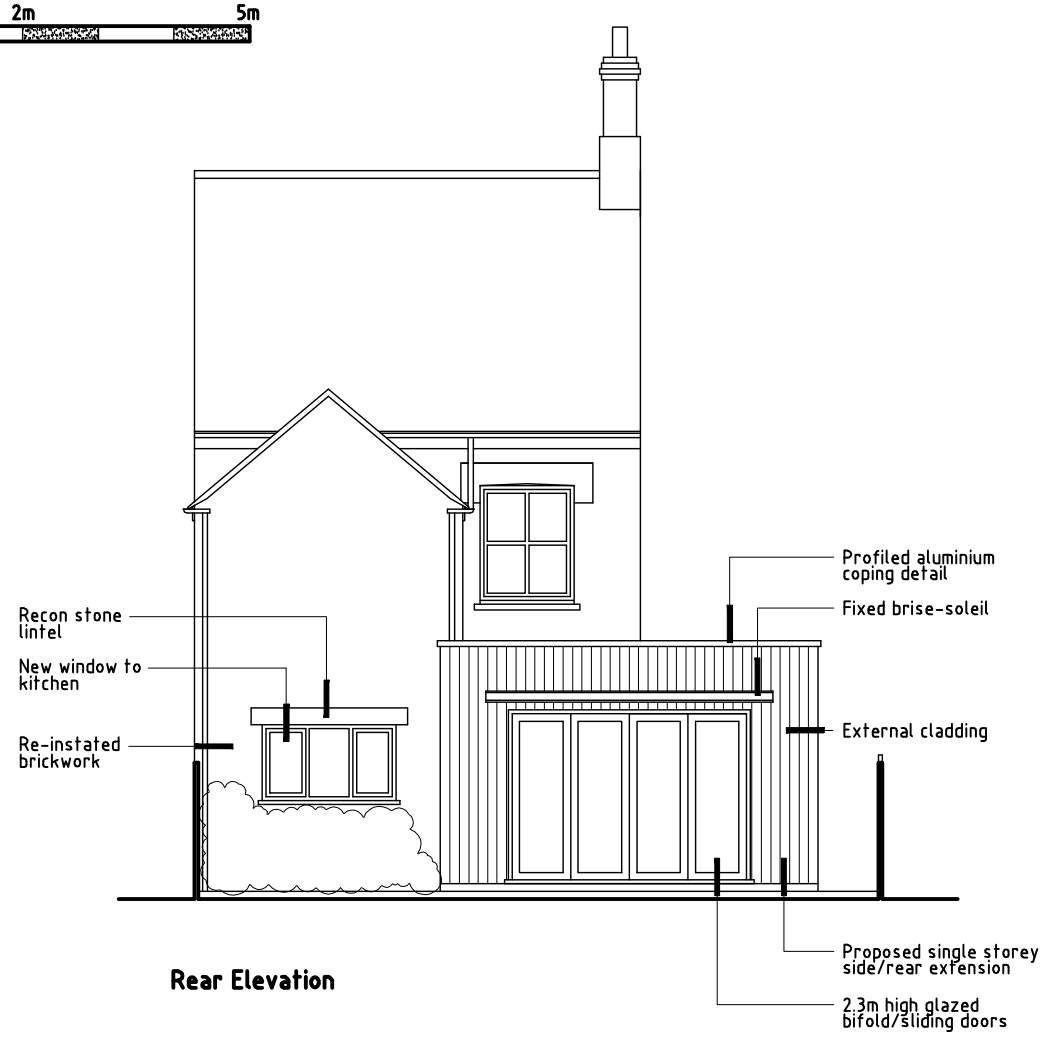

Rear Elevation

Scott I Whight
Architects and Development Consultants
46 Elm Crescent, Glinton, Cambs, PE6 7LE
Tel: 01733 253543
E-Mail: scottwhight@btinternet.com

Client	Project
Mr and Mrs Parsons	Proposed extension and alterations at 104 St Thomas Road Spalding Lincs
Drawing: Proposed Elevations (Sheet 1 of 2)	

Date	Scale	Project No.	Drawing No.	Revision
July 2018	1:100 @ A3	382	07	-

Side E
Scale
0