
DO NOT SCALE THIS DRAWING. THE CONTRACTOR IS DEEMED TO HAVE CHECKED ALL DIMENSIONS ON SITE AND REPORT ANY DISCREPANCIES TO OGLESBY & LIMB LTD.
THE CONTENTS OF THIS DRAWING ARE COVERED BY COPYRIGHT AND REMAIN THE PROPERTY OF OGLESBY & LIMB LTD. WRITTEN APPROVAL MUST BE OBTAINED FROM OGLESBY & LIMB LTD PRIOR TO DUPLICATION OR REPRODUCTION OF THIS DRAWING OR ITS CONTENTS.
ANY DIMENSIONS NOT SHOWN ARE TO BE CHECKED AND AGREED WITH OGLESBY & LIMB LTD.

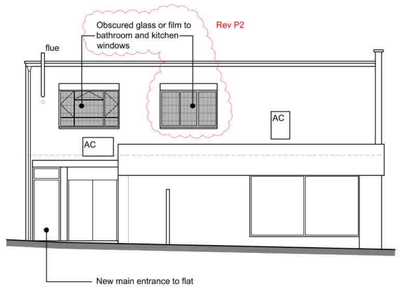


West Elevation (facing Sheep Market)
Scale 1:100




North Elevation
Scale 1:100



East Elevation
Scale 1:100

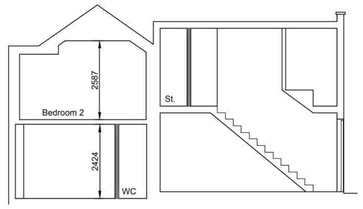


Section A-A
Scale 1:100

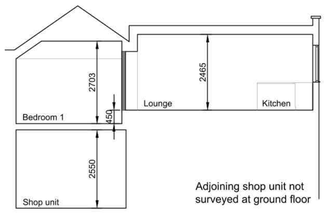


Section B-B
Scale 1:100

SCALE 1 : 100
SCALE 1 : 1
0m 1m 2m 4m 6m 8m 10m
0m 10mm 20mm 40mm 60mm 80mm 100mm

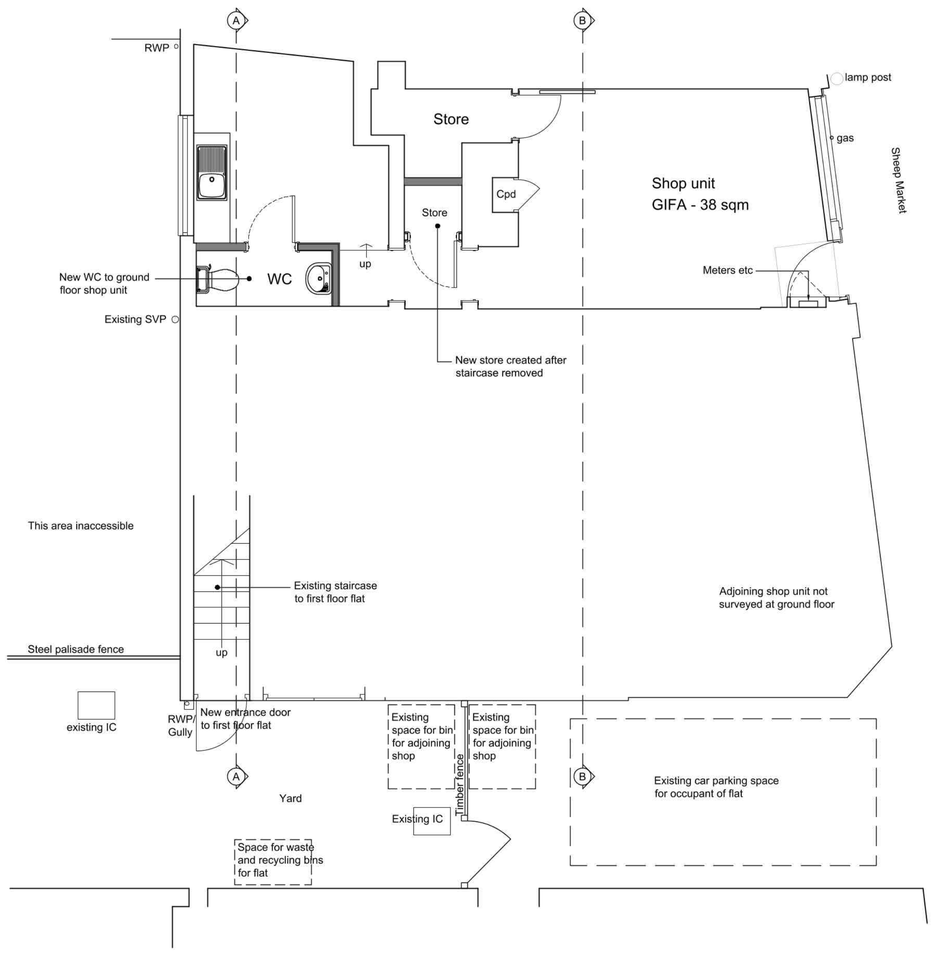

Ground Floor Plan
Scale 1:50

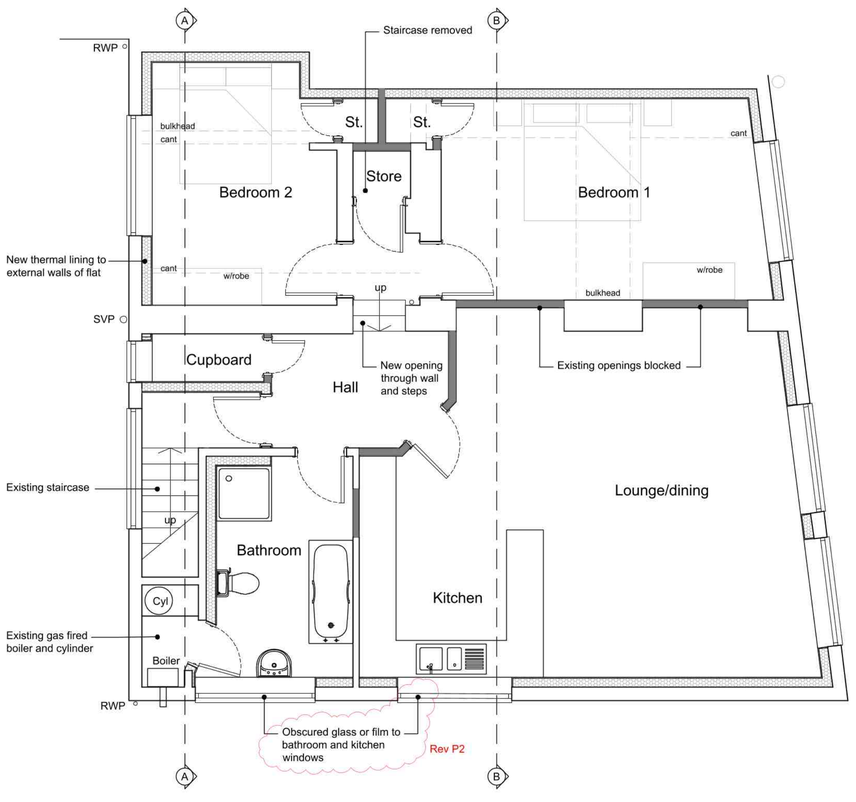

First Floor Plan
Scale 1:50

GIFA - 100 sqm including staircase

SCALE 1 : 50
SCALE 1 : 1
0m 0.5m 1m 2m 3m 4m 5m
0m 10mm 20mm 40mm 60mm 80mm 100mm

Ref	Date	Description	Initial
P2	14.10.24	Kitchen window shown as obscured	AP
P1	-	-	-

Oglesby & Limb Ltd
Chartered Architect
Suite 1 Market Chambers
12 Market Place, Spalding, Lincs
PE11 1SL
Tel: 01775 761196
e-mail: design@o-l-ltd.co.uk

Client:
Richard Wightman

Project:
Proposed change of use of upper floor of Hairdressers to Flat
2a Sheep Market
Spalding

Drawing Title:
Plans, elevations & sections as proposed

PLANNING APPLICATION ISSUE

Date:	Scale:
Sep 24	as shown @ A1
Drawn by: AP	Checked by: AJO

Drawing Number:	Rev:
A1736-10	P2