
If In Doubt ASK!
Viewed From Outside

ALL DIMENSIONS TO BE FINALISED
AT NEXT SITE VISIT

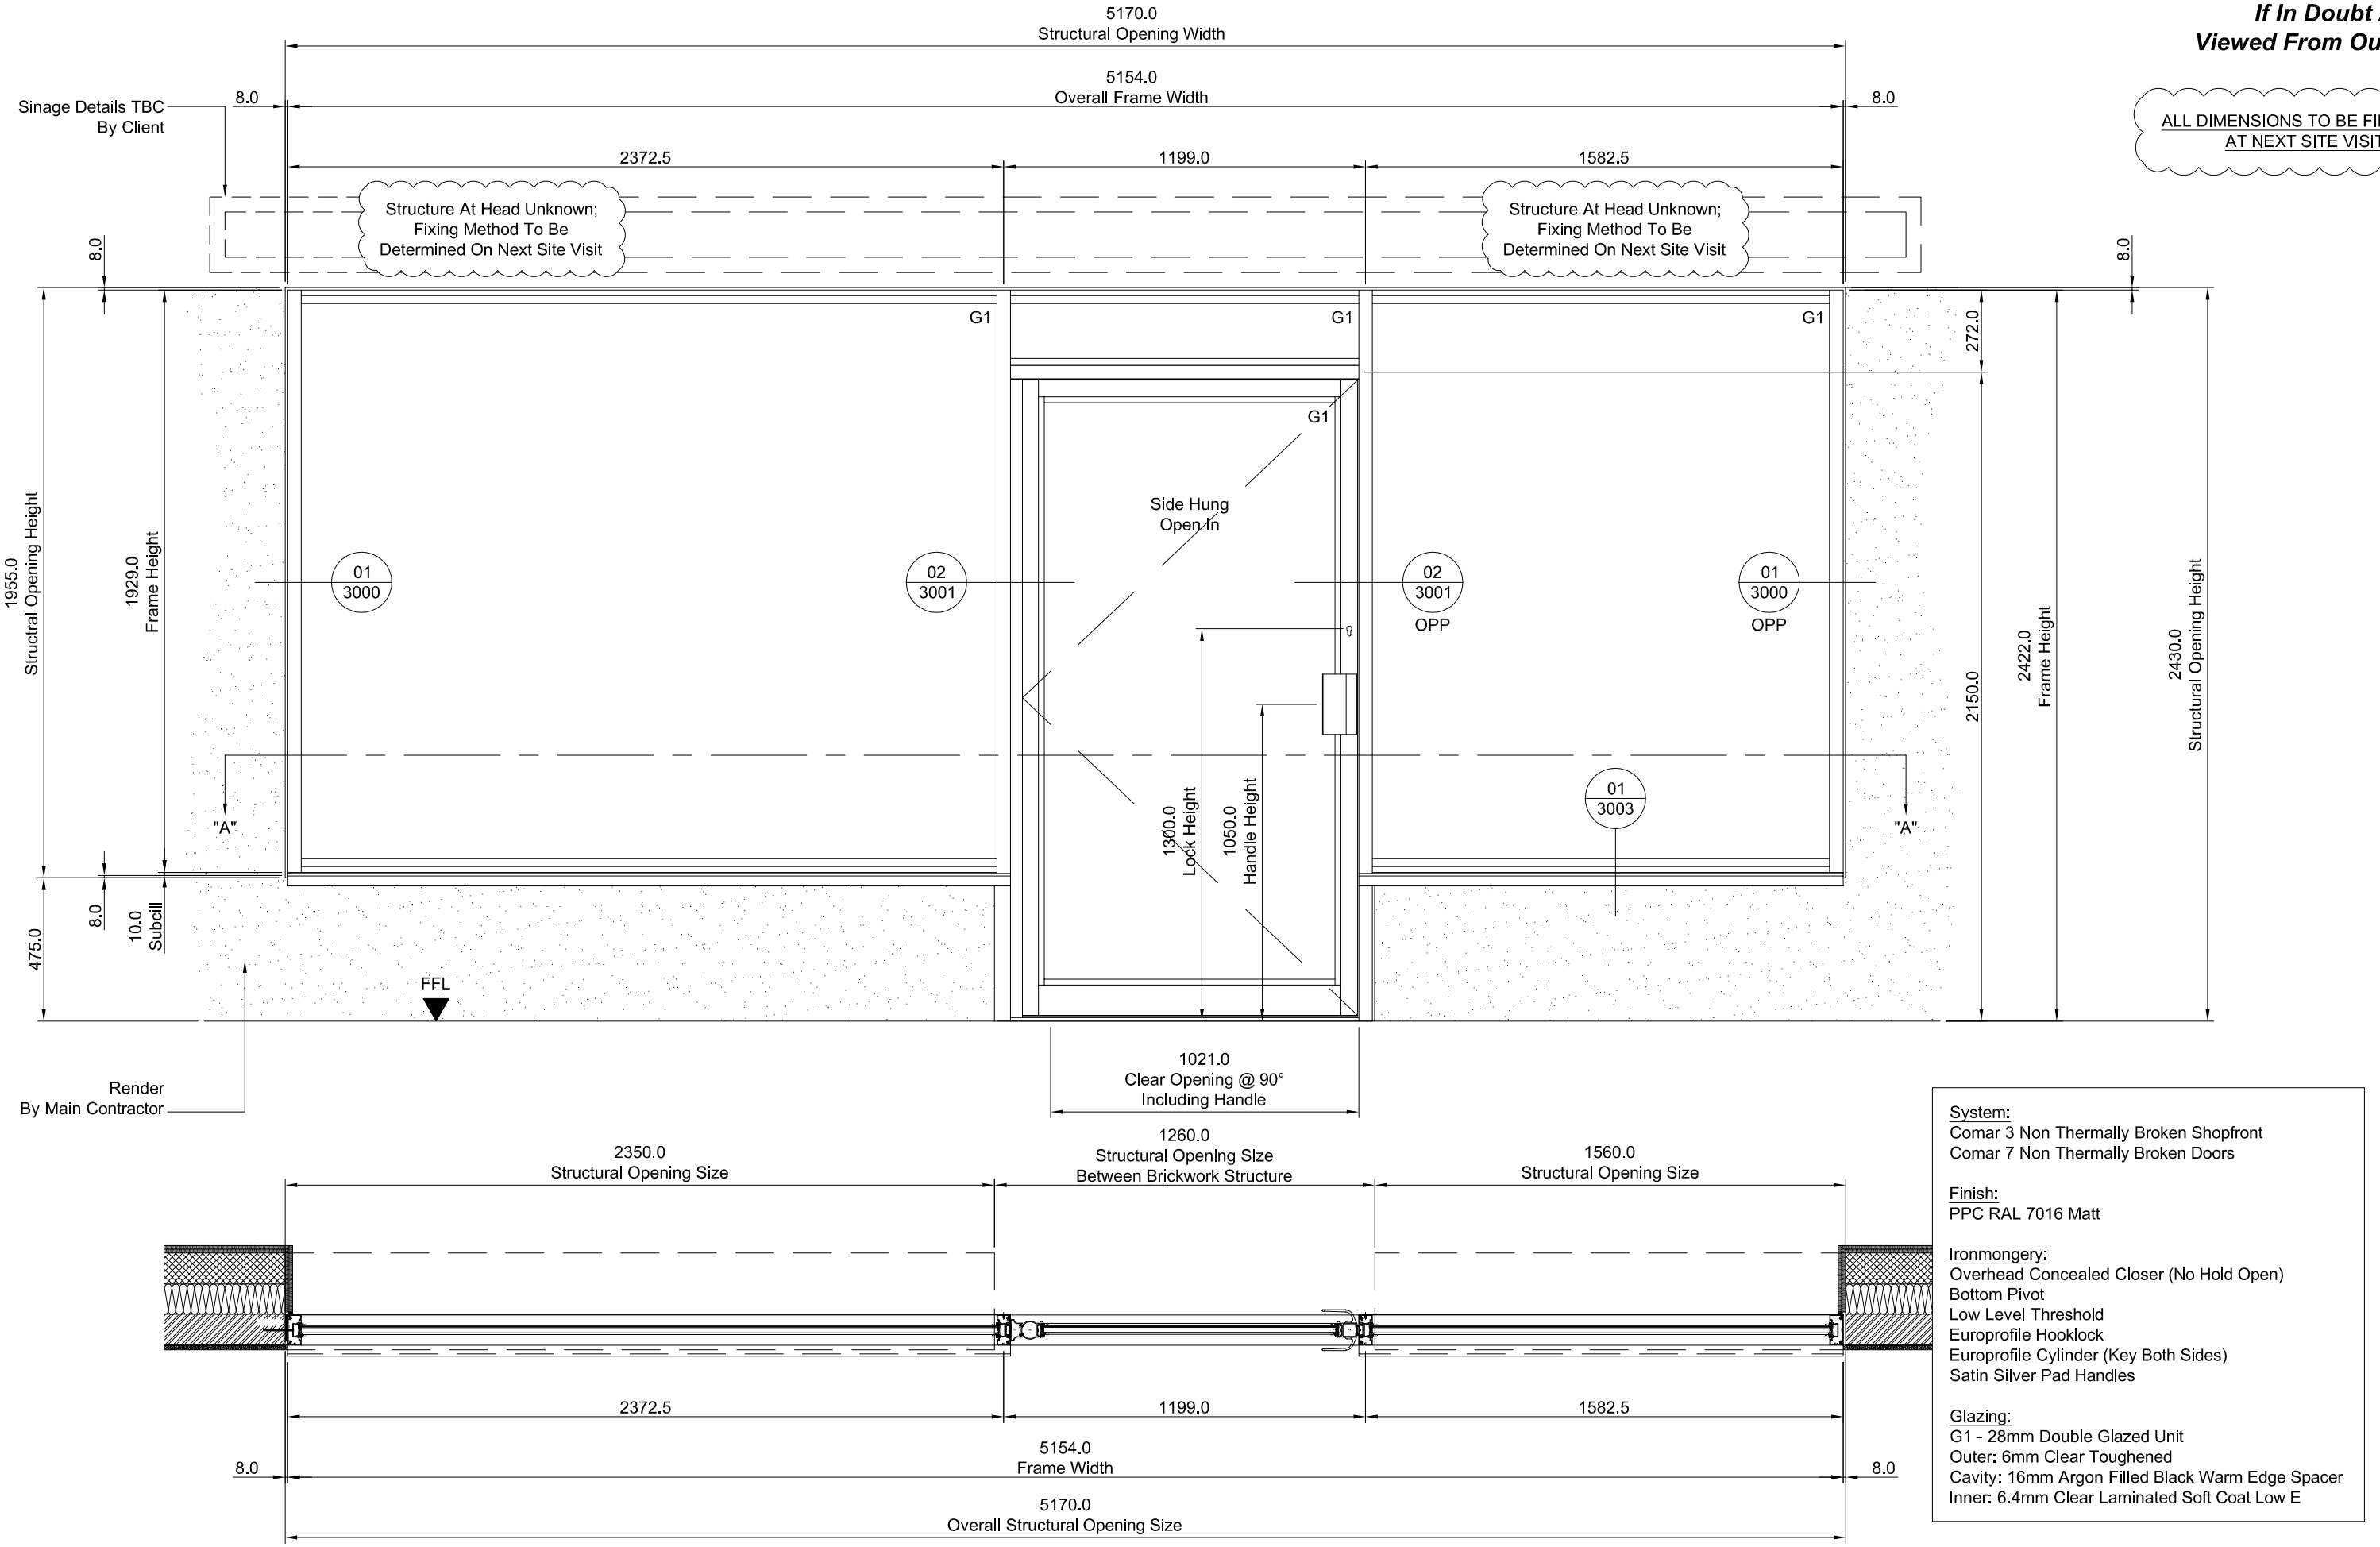

System:
Comar 3 Non Thermally Broken Shopfront
Comar 7 Non Thermally Broken Doors

Finish:
PPC RAL 7016 Matt

Ironmongery:
Overhead Concealed Closer (No Hold Open)
Bottom Pivot
Low Level Threshold
Europrofile Hooklock
Europrofile Cylinder (Key Both Sides)
Satin Silver Pad Handles

Glazing:
G1 - 28mm Double Glazed Unit
Outer: 6mm Clear Toughened
Cavity: 16mm Argon Filled Black Warm Edge Spacer
Inner: 6.4mm Clear Laminated Soft Coat Low E

C1219 - 5-6 Market Place, Spalding

Fresh Approach
Hedgefield Hurn
Gosberton Risegate
Spalding
Lincolnshire
PE11 4JE

meadstone

Tel: 01775 750345
Fax: 01775 750567
enquiries@meadstone.co.uk
www.meadstone.co.uk

Drawing Title: *Shopfront Elevation*

Contractor:

Architect:

Status: *APPROVAL*

Scale: *1:20 @ A3*

Checked:

Drawn: *AJM*

Date: *13.04.2016*

Drawing No.: *C1219-1001*

Revision: *-*