


FOR CONSTRUCTION NOTES AND SPECIFICATION PLEASE REFER TO DRAWING REF'S : AO753-17 AND 18.

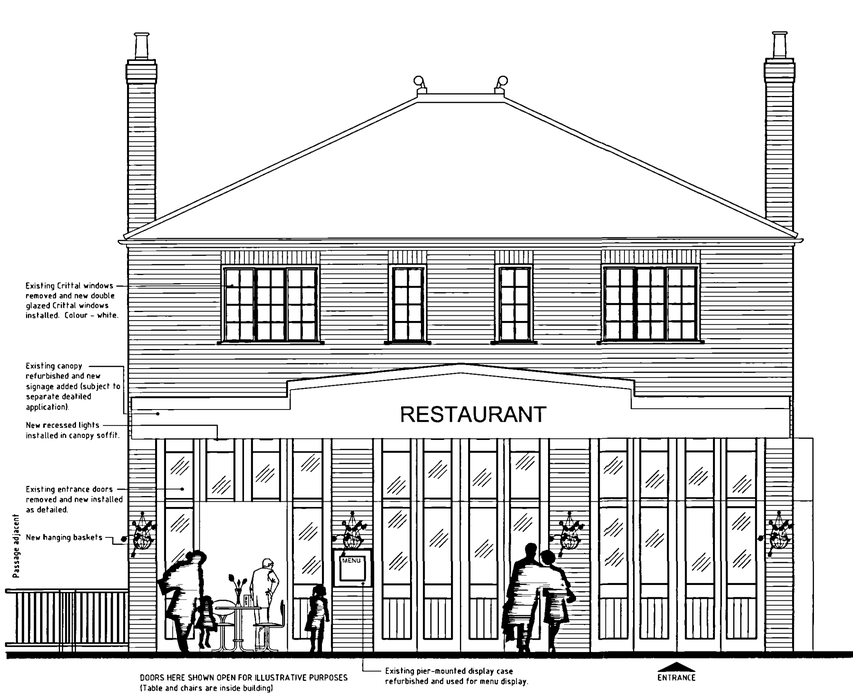

Front Elevation
Scale 1:100.

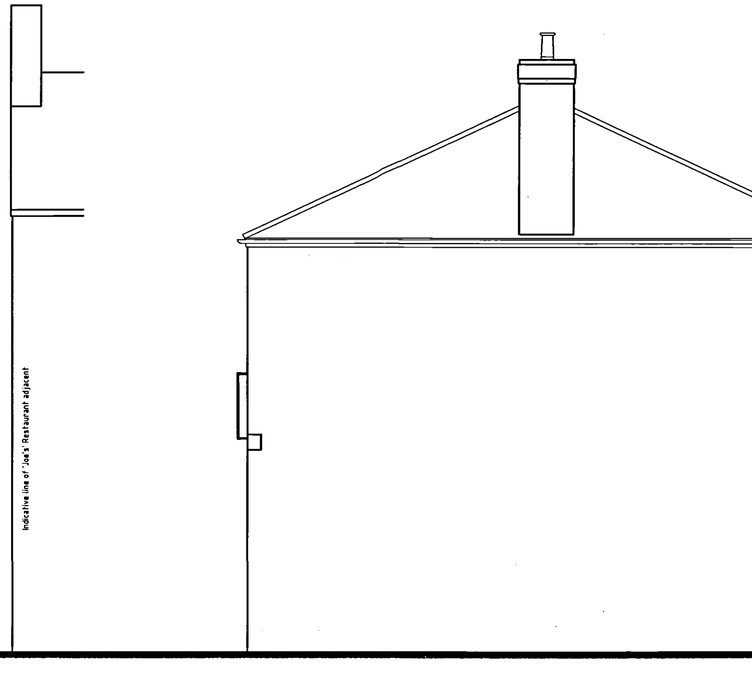

Side Elevation
Scale 1:100.

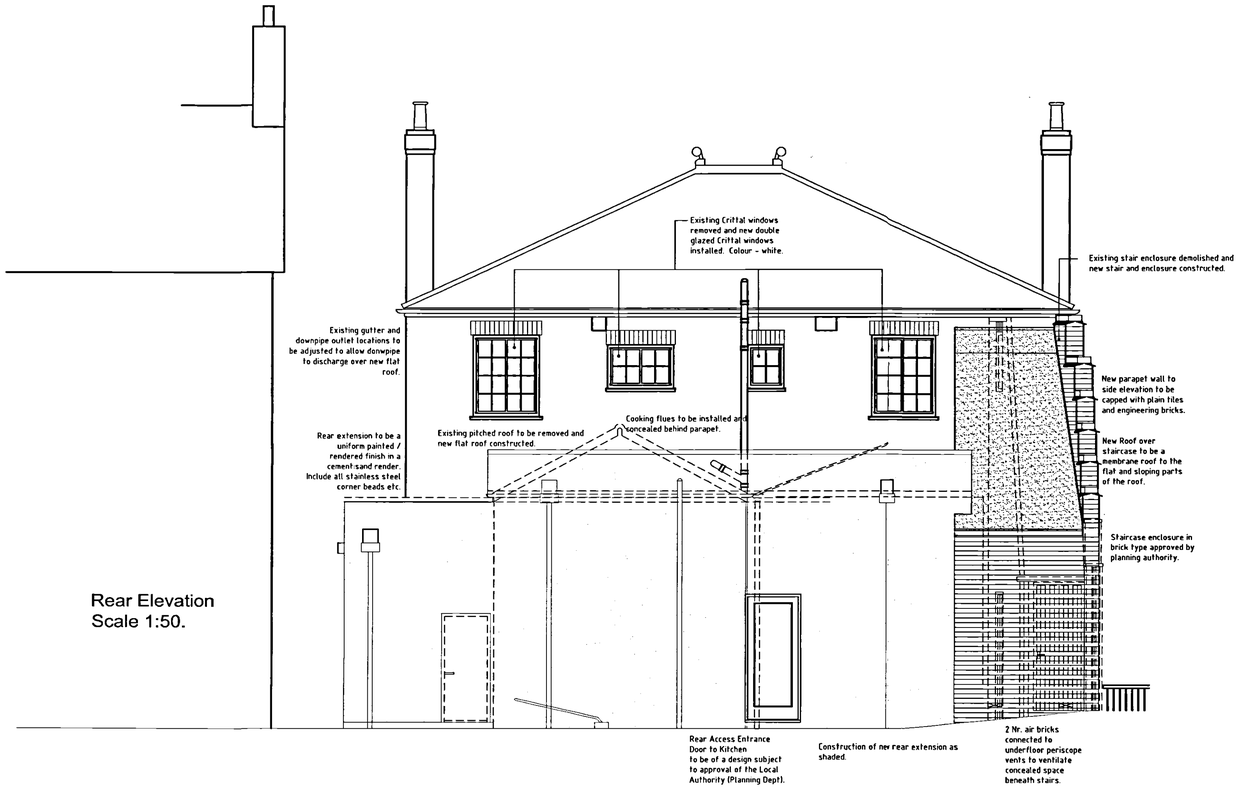

Rear Elevation
Scale 1:50.

DO NOT SCALE THIS DRAWING. THE CONTRACTOR IS DEEMED TO HAVE CHECKED ALL DIMENSIONS ON SITE AND REPORT ANY DISCREPANCIES TO OGLESBY & LIMB LTD.
THE CONTENTS OF THIS DRAWING ARE COVERED BY COPYRIGHT AND REMAIN THE PROPERTY OF OGLESBY & LIMB LTD. WRITTEN APPROVAL MUST BE OBTAINED FROM OGLESBY & LIMB LTD PRIOR TO DUPLICATION OR REPRODUCTION OF THIS DRAWING OR ITS CONTENTS.
ANY DIMENSIONS NOT SHOWN ARE TO BE CHECKED AND AGREED WITH OGLESBY & LIMB LTD.

Rev.	Information.	Date.	By.
C.	Rear parapet to be precast copings to cap new render spec wall beneath to Conserv Officer agreed specification.	09/07/08.	CLS.
B	Parapet to stair side elevation now included	24/06/08.	CLS
A.	Addition of parapet wall to rear extension.	09/04/08.	CDA.

Oglesby & Limb Ltd

Chartered Architects and Building Surveyors

67 London Road
Newark, Notts
NG24 1RZ

Tel: 01636 702030
Fax: 01636 701740

e-mail: design@o-l-ltd.co.uk

Client:

Ark Properties Ltd.

Project:

Proposed Conversion of Former Fire Station at Westlode Street / Double Street, Spalding.

Drawing Title:

Proposed Front, Side and Rear Elevations.

Planning & Development
11 JUL 2008
Ref: 0785/08

DETERMINED PLAN

Date:	Feb 2008.	Scale:	1 : 50.
Drawn by:	CDA.	Checked by:	AJO.

Drawing Number:	Rev:
A0753 - 14	C