

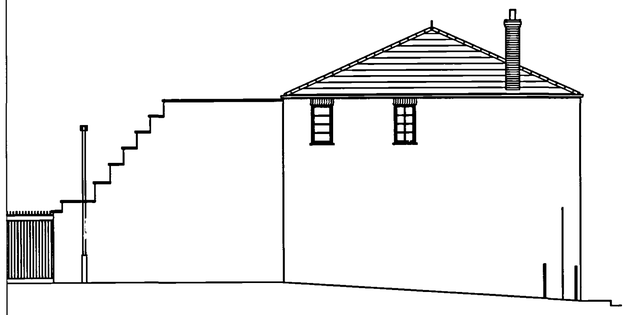



Side Elevation
Scale 1:100.

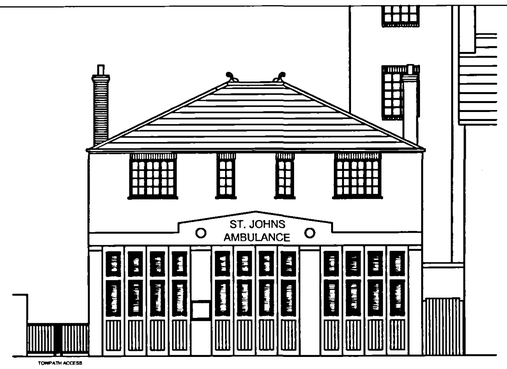


Front Elevation
Scale 1:100.

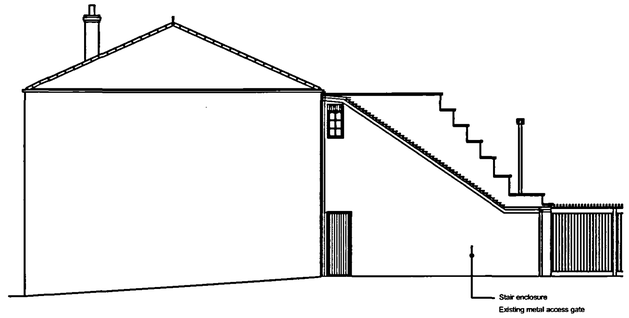


Side Elevation
Scale 1:100.

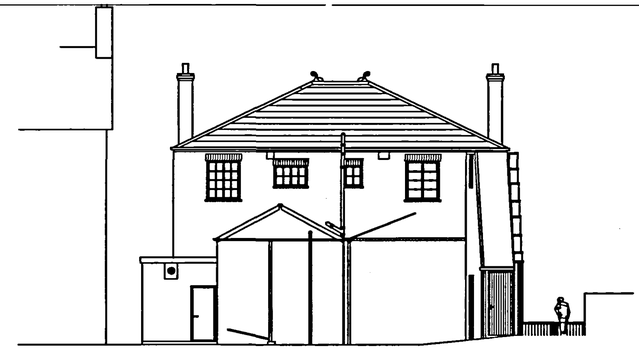

Rear Elevation
Scale 1:100.

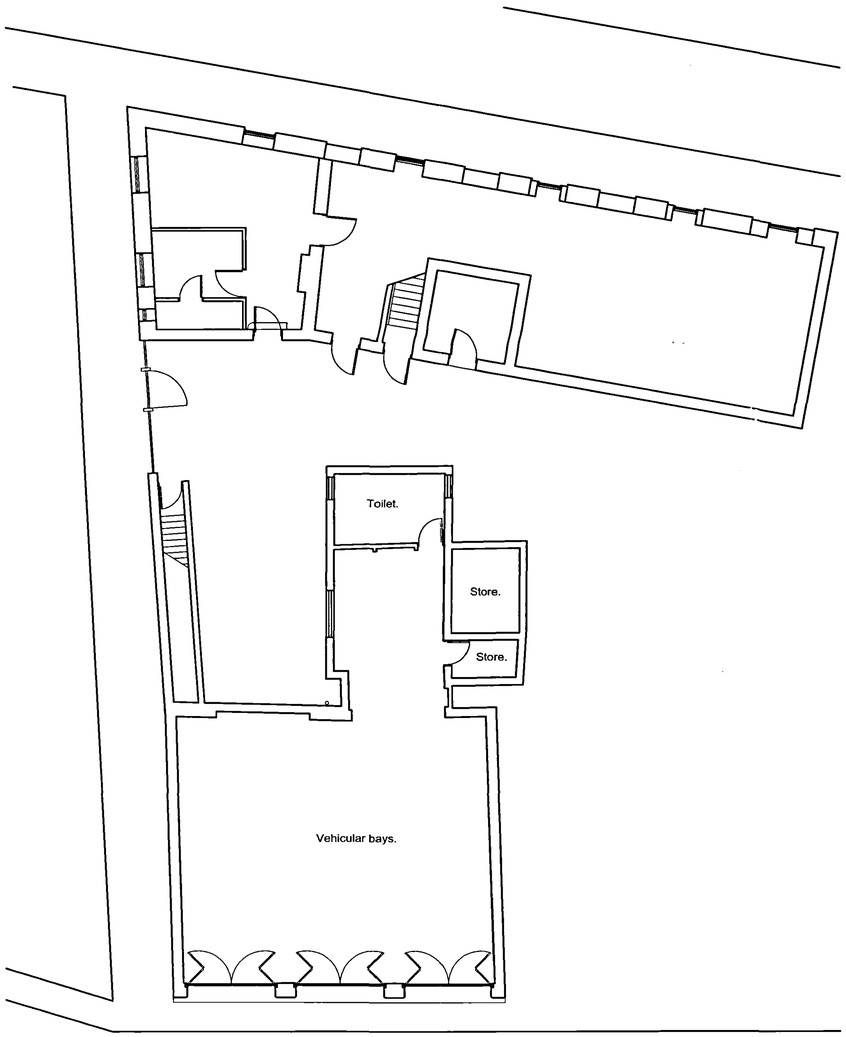

Ground Floor Plan
Scale 1:100.

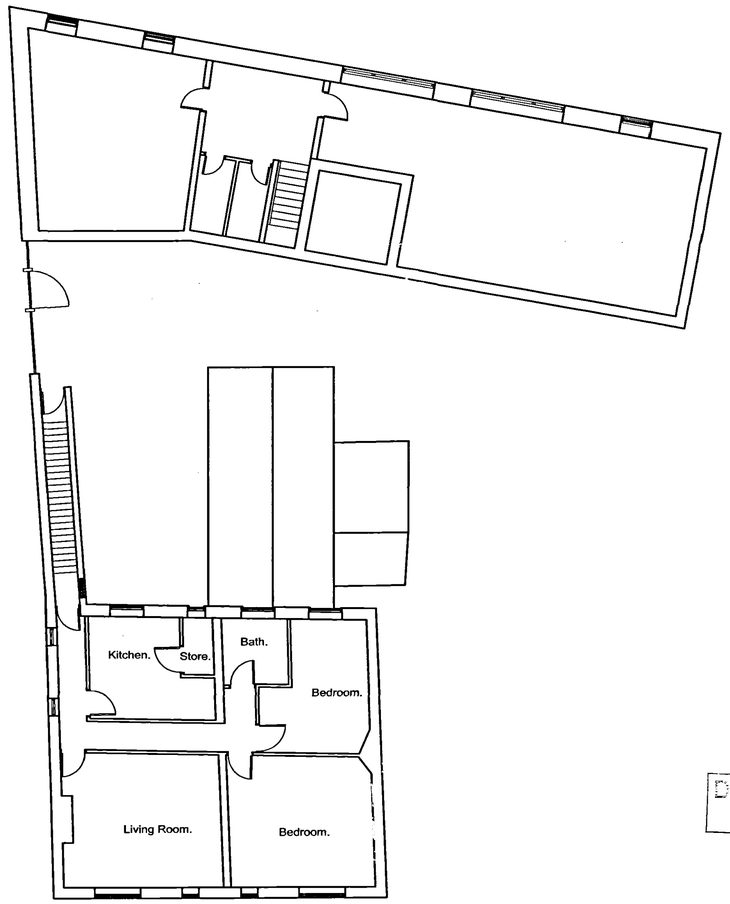

First Floor Plan
Scale 1:100.

DETERMINED PLAN

Planning & Development
11 JUL 2008
Ref: 0785/08

DO NOT SCALE THIS DRAWING. THE CONTRACTOR IS DEEMED TO HAVE CHECKED ALL DIMENSIONS ON SITE AND REPORT ANY DISCREPANCIES TO OGLESBY & LIMB LTD.
THE CONTENTS OF THIS DRAWING ARE COVERED BY COPYRIGHT AND REMAIN THE PROPERTY OF OGLESBY & LIMB LTD. WRITTEN APPROVAL MUST BE OBTAINED FROM OGLESBY & LIMB LTD PRIOR TO DUPLICATION OR REPRODUCTION OF THIS DRAWING OR ITS CONTENTS.
ANY DIMENSIONS NOT SHOWN ARE TO BE CHECKED AND AGREED WITH OGLESBY & LIMB LTD.

Oglesby & Limb Ltd
Chartered Architects
and Building Surveyors
67 London Road
Newark, Notts
NG24 1RZ
Tel: 01636 702030
Fax: 01636 703740
e-mail: design@o-l-ltd.co.uk

Client:
Ark Properties Ltd.

Project:
Proposed Conversion of Former Fire Station at Westlode Street / Double Street, Spalding.

Drawing Title:
Existing Floor Plans and Elevations.

Date:	Feb 2008.	Scale:	1 : 100.
Drawn by:	CDA.	Checked by:	AJO.

Drawing Number: A0753 - 02
Rev: