
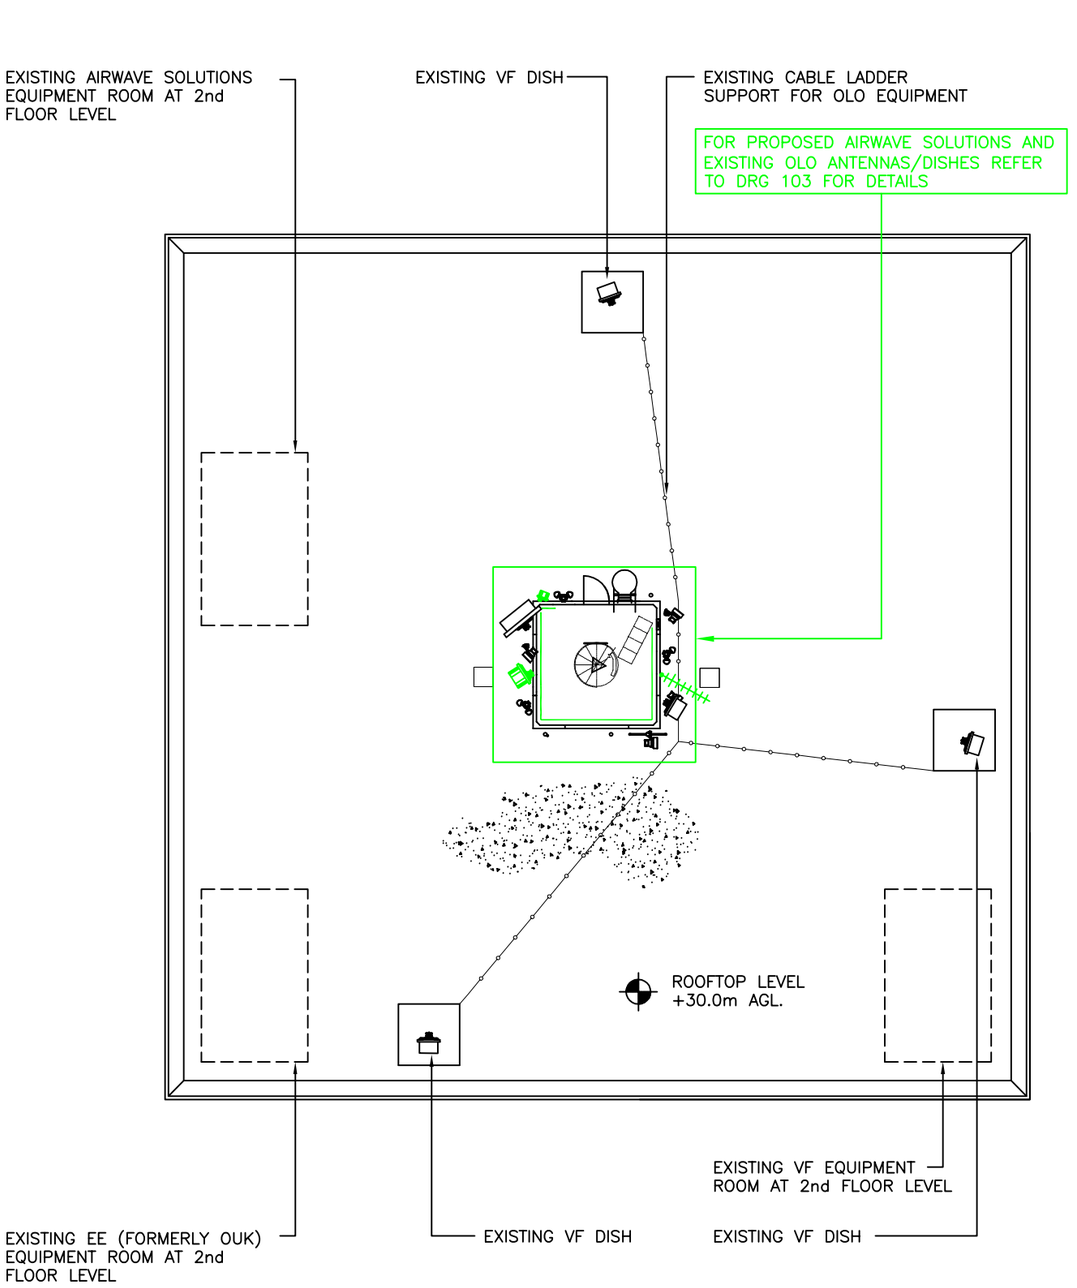


SITE PLAN

SCALE 1:200

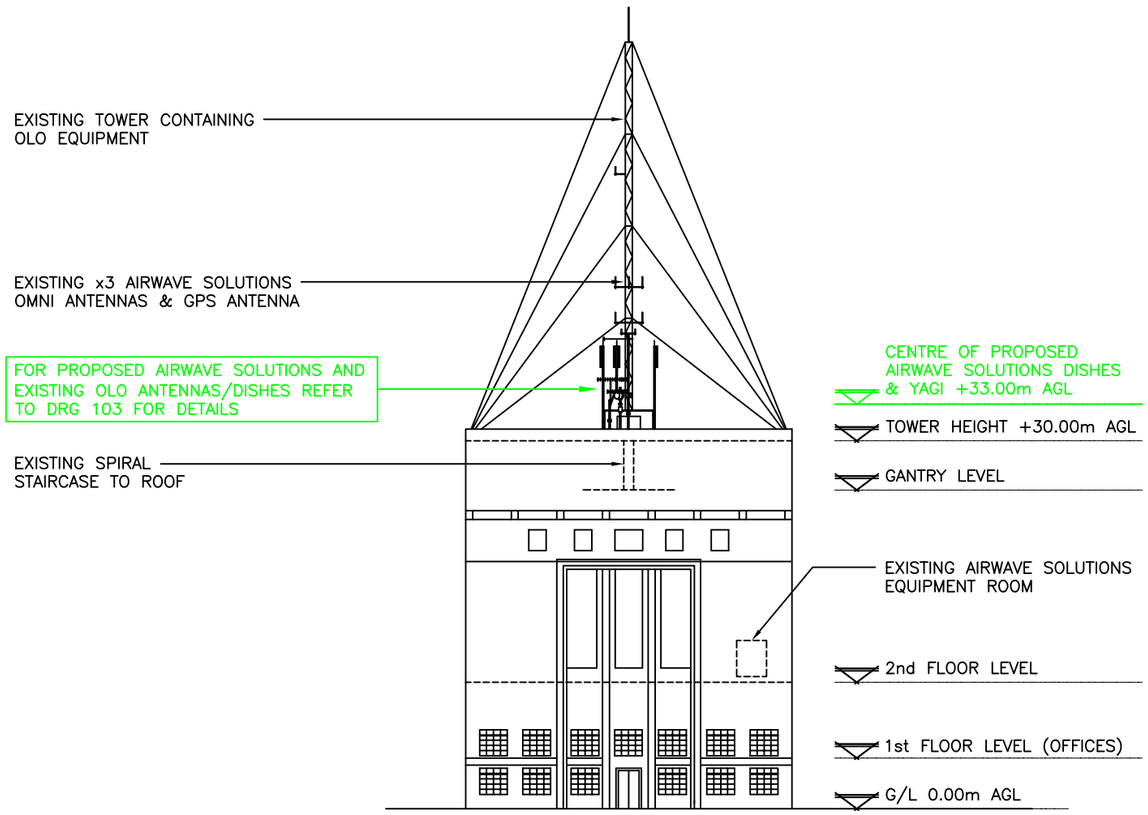

NORTH WEST ELEVATION ON TOWER

SCALE 1:500

CLIENT

Wireless Infrastructure Group

DESIGN CONSULTANT

IMPLEMENTAL LIMITED
UNIT 22 - RURAL ENTERPRISE CENTRE - LUDLOW
ECO BUSINESS PARK - LUDLOW - SY8 1FF

CROWN COPYRIGHT RESERVED. MAPS REPRODUCED WITH THE PERMISSION OF THE CONTROLLER OF HM's STATIONERY OFFICE.

ICNIRP DETAILS	
ACCESS CLASSIFICATION	RESTRICTED
DESIGN CLASSIFICATION	PUBLIC

NOTES:

0 2 4 6 8 10m
LINEAR SCALE 1:200

SCALE:
AS SHOWN
(WHEN PRINTED @ A3)

ALL DIMENSIONS IN mm UNLESS OTHERWISE STATED. THIS DRAWING TO BE READ IN CONJUNCTION WITH OTHER RELEVANT DRAWINGS.

REV	DESCRIPTION OF REVISION	BY	DATE
B	PROPOSED AWD1 @ 75.46° AMENDED TO SKYMAST YAGI	EV	14.07.14
A	FIRST ISSUE FOR APPROVAL	EV	27.06.14

DRAWN BY / DATE		CHECKED BY / DATE		APPROVED BY / DATE	
EV	27.06.14	MP	14.07.14	MP	14.07.14

CHATTERTON WATER TOWER
SPALDING
LINCOLNSHIRE
PE11 1EY

AIRWAVE SOLUTIONS LIMITED - LIN016
SITE PLAN & SW ELEVATION

WIG SITE No	DWG No	REV
P1343	101	B