
Planning Department
DC/APP/2006
787/06

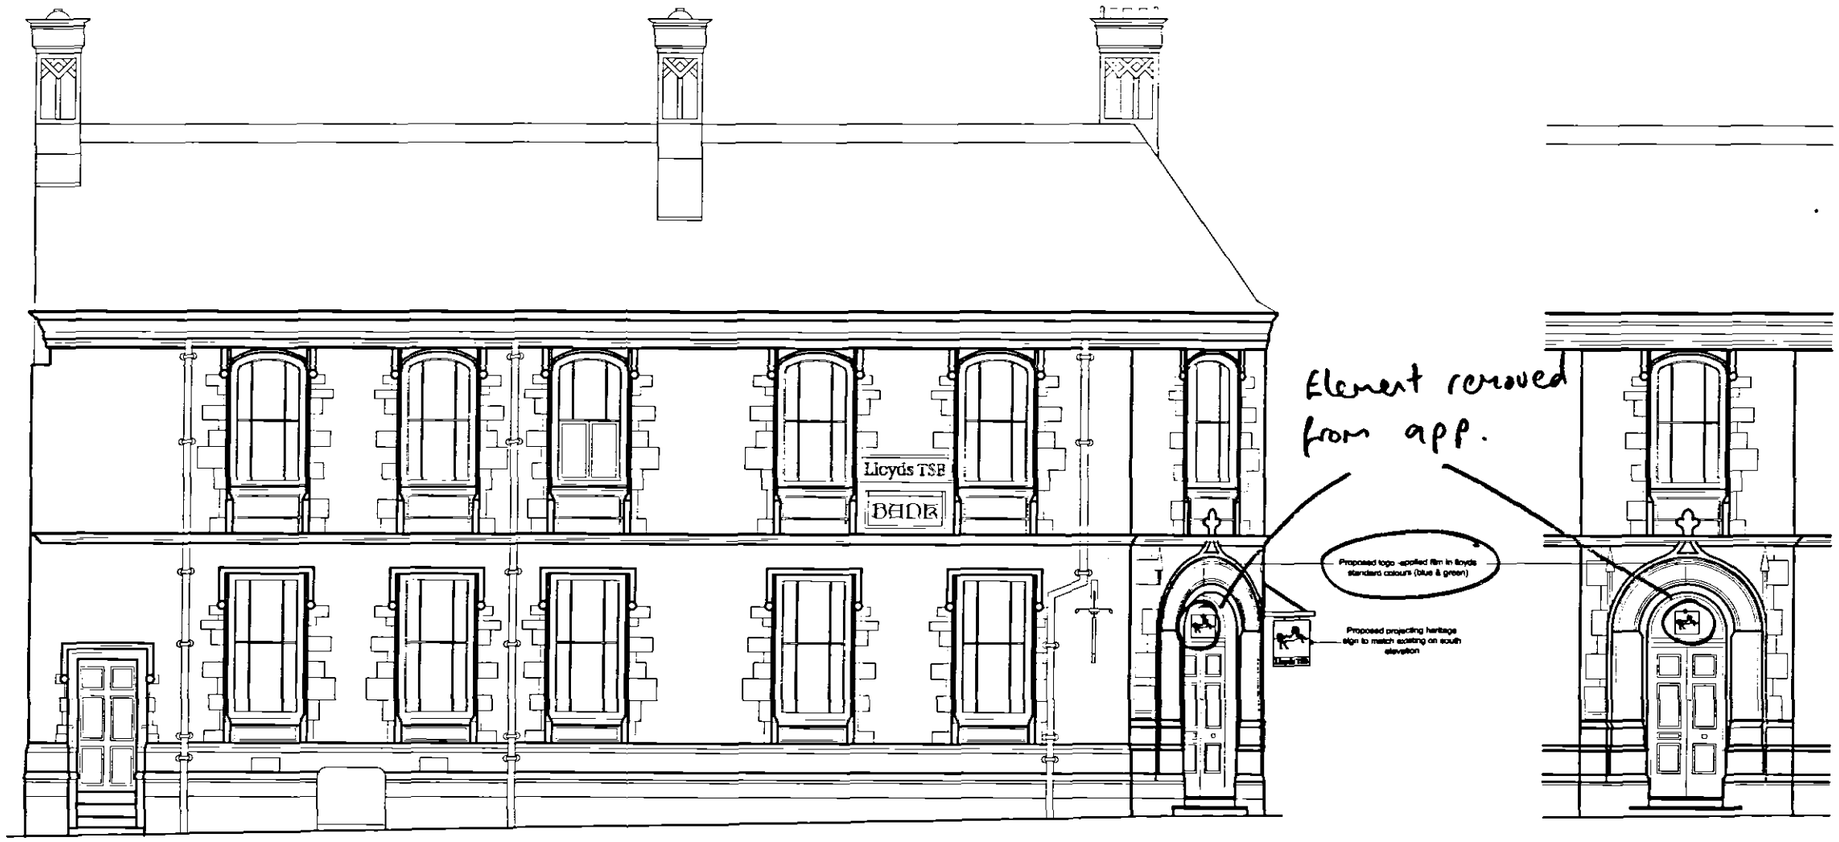

Element removed from app.

SOUTH ELEVATION

CORNER ELEVATION

DETERMINED PLAN

REV	DATE	INIT	REVISIONS

Lloyds TSB
GPM
GPM Canons House (Bristol)
Tel: 0117 943 3433
GPM West (Bristol)
Tel: 0117 905 5920
GPM West (Birmingham)
Tel: 0121 525 6761
GPM East (Tonbridge)
Tel: 0173 237 4226
GPM East (Cambridge)
Tel: 0173 237 4226
GPM Scotland & North (Edinburgh)
Tel: 0131 242 52226

THIS DRAWING IS TO BE READ IN CONJUNCTION WITH THE PROJECT SPECIFICATION. ANY DISCREPANCIES MUST BE REPORTED TO THE C.A. THIS DRAWING IS IN MILLIMETRES, WORK TO FIGURED DIMENSIONS ONLY, DO NOT SCALE.

PREMISES NAME
Spalding Branch
Hall Place
Spalding, Lincolnshire
PE11 1SF

PREMISES CODE 50770600

PROJECT No.	DRAWING No.	REV
66050584	\ 111fes	-

DATE	SCALE	DRAWN
MAY 2006	1:50 @ A1	GMH

DESCRIPTION
FRONT ELEVATION
AS PROPOSED

A1_GPM_TB