
Planning & Development
05 JUN 2006
Ref: 787/06

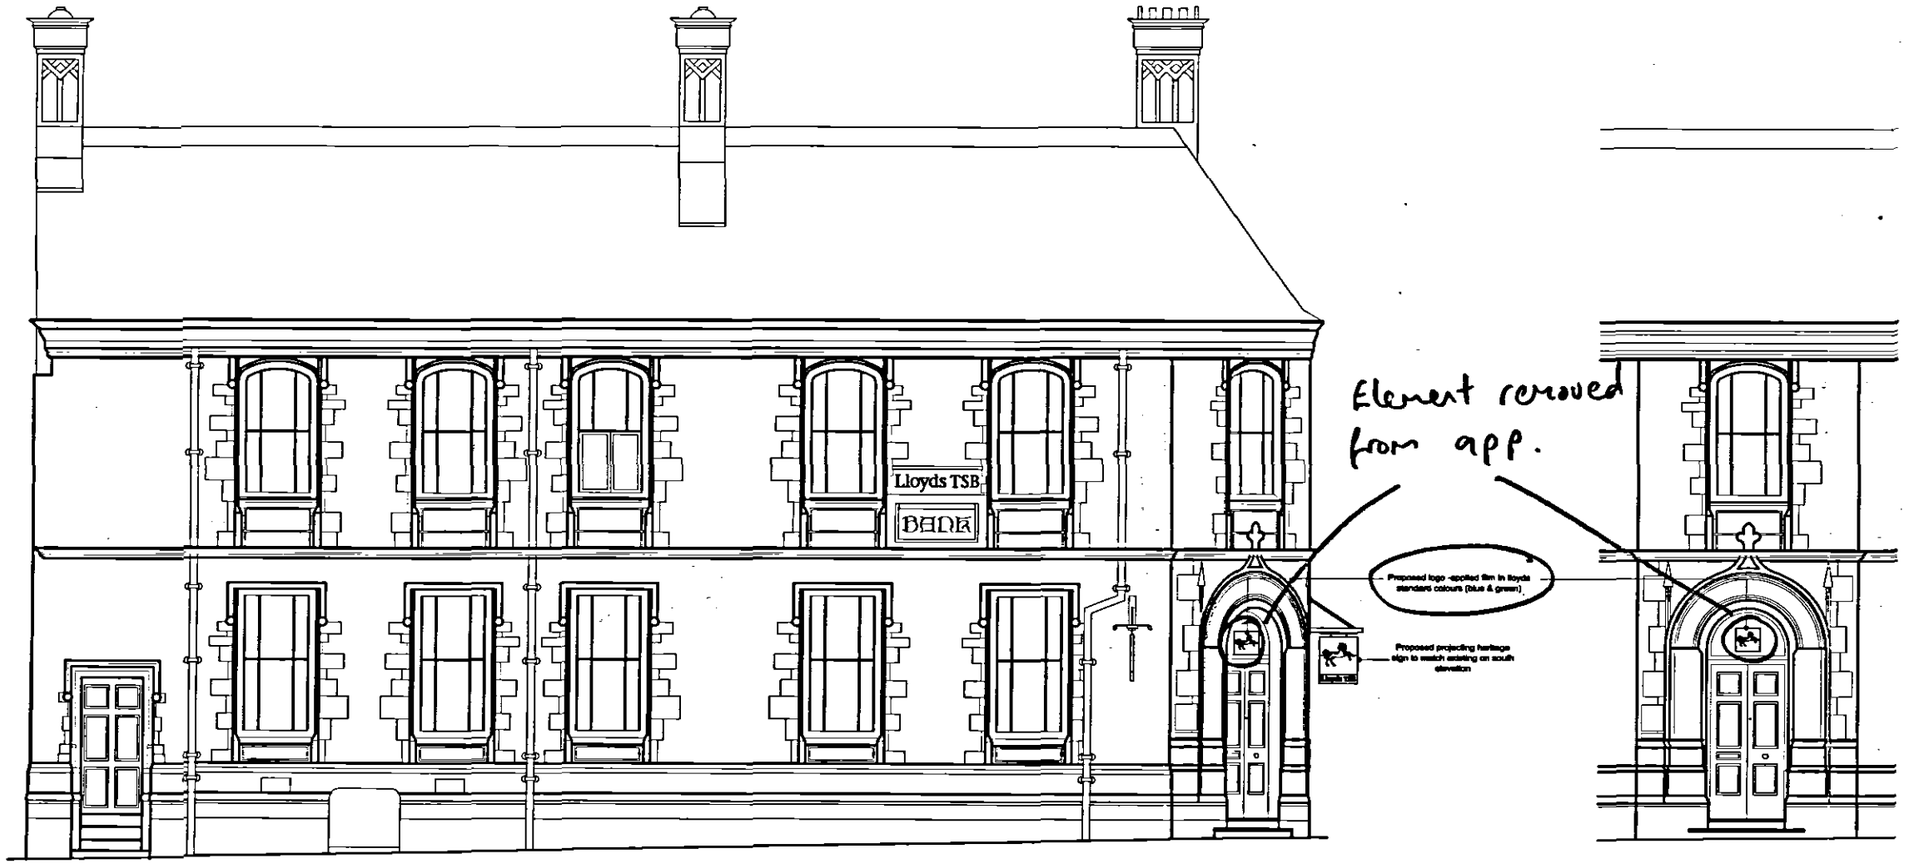


SOUTH ELEVATION

CORNER ELEVATION

DETERMINED PLAN

| REV | DATE | INIT | REVISIONS |
|---|---|---|---|

Lloyds TSB
GPM

GPM Canons House (Bristol)
Tel: 0117 943 3433
GPM West (Bristol)
Tel: 0117 906 5920
GPM West (Birmingham)
Tel: 0121 625 5761
GPM East (Tonbridge)
Tel: 0173 237 4226
GPM East (Cambridge)
Tel: 0173 237 4226
GPM Scotland & North (Edinburgh)
Tel: 0131 242 52225

THIS DRAWING IS TO BE READ IN CONJUNCTION WITH THE PROJECT SPECIFICATION. ANY DISCREPANCIES MUST BE REPORTED TO THE C.A. THIS DRAWING IS IN MILLIMETRES, WORK TO FIGURED DIMENSIONS ONLY. DO NOT SCALE.

PREMISES NAME
Spalding Branch
Hall Place
Spalding, Lincolnshire
PE11 1SF

PREMISES CODE 50770600

| PROJECT No. | DRAWING No. | REV |
|---|---|---|
| 66050584\ | 111fes | - |

| DATE | SCALE | DRAWN |
|---|---|---|
| MAY 2006 | 1:50 @ A1 | GMH |

DESCRIPTION
FRONT ELEVATION
AS PROPOSED