




ELEVATION LOOKING EAST

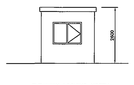


ELEVATION LOOKING NORTH

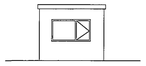

ELEVATION LOOKING WEST

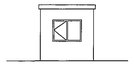

ELEVATION LOOKING SOUTH

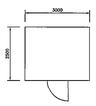


PLAN




ROOF PLAN

OFFICE/MEETING ROOM KIOSK


SCALE 1/100

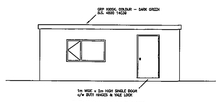


ELEVATION LOOKING EAST

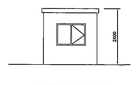


ELEVATION LOOKING NORTH

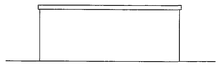

ELEVATION LOOKING WEST

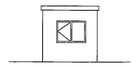

ELEVATION LOOKING SOUTH

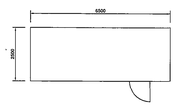


PLAN




ROOF PLAN

TOILET/DRYING ROOM KIOSK

SCALE 1/100

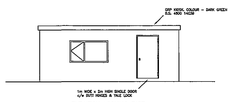


ELEVATION LOOKING EAST

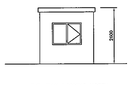


ELEVATION LOOKING NORTH



ELEVATION LOOKING WEST

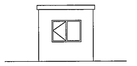

ELEVATION LOOKING SOUTH

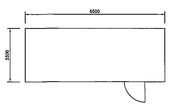

PLAN




ROOF PLAN

CANTEEN KIOSK

SCALE 1/100



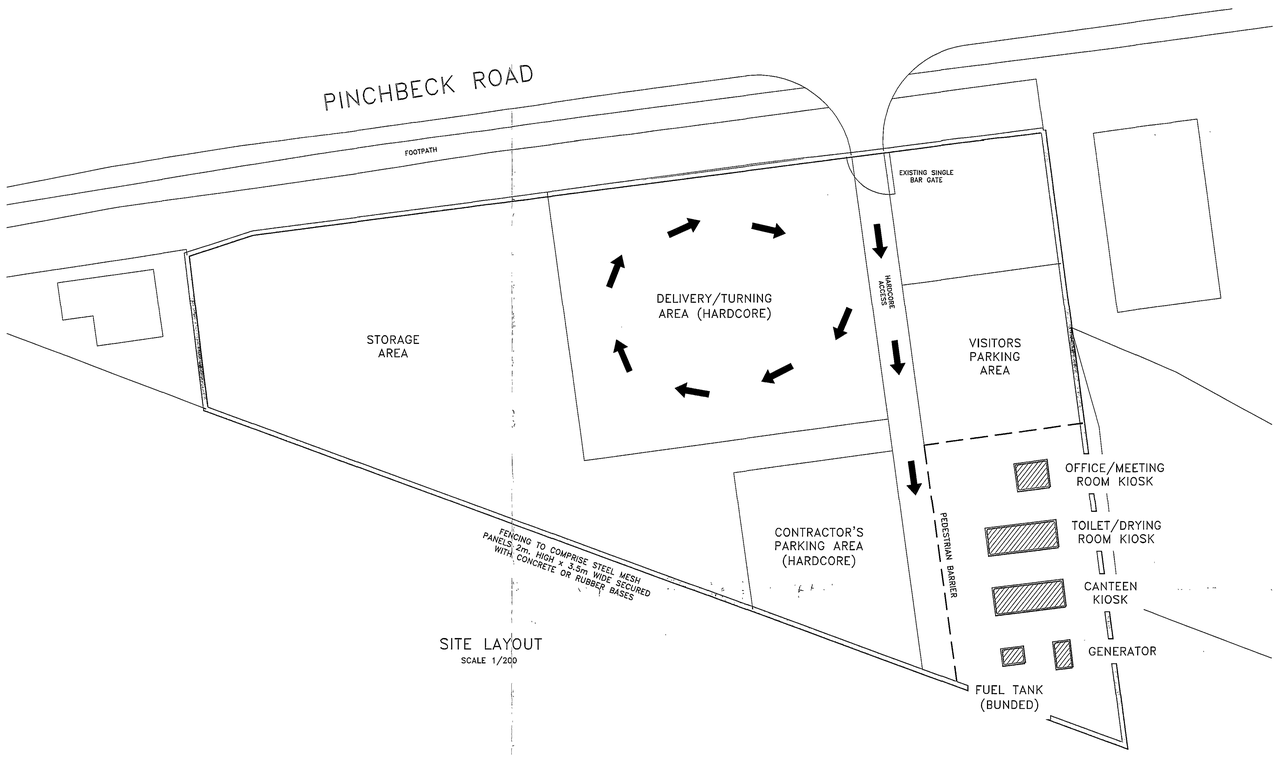

SITE LAYOUT

SCALE 1/200



LOCATION PLAN

SCALE 1/2500



SHDC Planning & Development 14 JUL 2008 Ref: 07787/08

DETERMINED PLAN

REV	DATE	DETAILS	STAT	CHK	APP
1	2/5/08	FIRST ISSUE	P		

"This plan is provided by Anglian Water pursuant its obligations under the Water Industry Act 1991 sections 198 or 199. It must be used in conjunction with any search results attached. The information on this plan is based on data currently recorded but the position must be regarded as approximate. Service pipes, private sewers and drains are generally not shown. Users of this map are strongly advised to commission their own survey of the area shown on the plan before carrying out any works. The actual position of all apparatus MUST be established by trial holes. No liability whatsoever, including liability for negligence, is accepted by Anglian Water for any error or inaccuracy or omission, including the failure to accurately record, or record at all, the location of any water main, discharge pipe, sewer or drain or depicted main or any item of apparatus. This information is valid for the date plotted. The plan is produced by Anglian Water Services Limited, from Ordnance Survey Crown Copyright, WU 298402. This map is to be used for the purposes of viewing the location of Anglian Water plant only. Any other use of the map data or further copies are not permitted. This notice is not intended to exclude or restrict liability for death or personal injury resulting from negligence.

anglianwater @one
Thorpe Wood House, Thorpe Wood, Peterborough, Cambridgeshire, PE3 6WT
Tel: 01733 414100 Fax: 01733 414111

PROJECT TITLE
S0092
WWNI REFURBISHMENT SCHEME

DRAWING TITLE
SPALDING - PINCHBECK ROAD
PROPOSED SITE COMPOUND

DES'D: J.T.	DATE: 2/5/08	DRAWN: K.R.	DATE: 2/5/08	CHK'D:	DATE:	APP'D:	DATE:
A0 SCALE: AS SHOWN		REFERENCED DRAWINGS:					

DRAWING No. SEW-00135-SDPBSP-SS-PLG-0001
REV. 1
STAT. P

©WAL_&/ProjWest/AWN Projects/00135 WWNI Refurbishment Schemes/PDMS/S0092 Spalding (Pinchbeck Rd)/Design/Civil Drawings/Site Layout/SEW-00135-SDPBSP-SS-PLG-0001.dgn 14/07/2008 10:07:06 tbeddoes