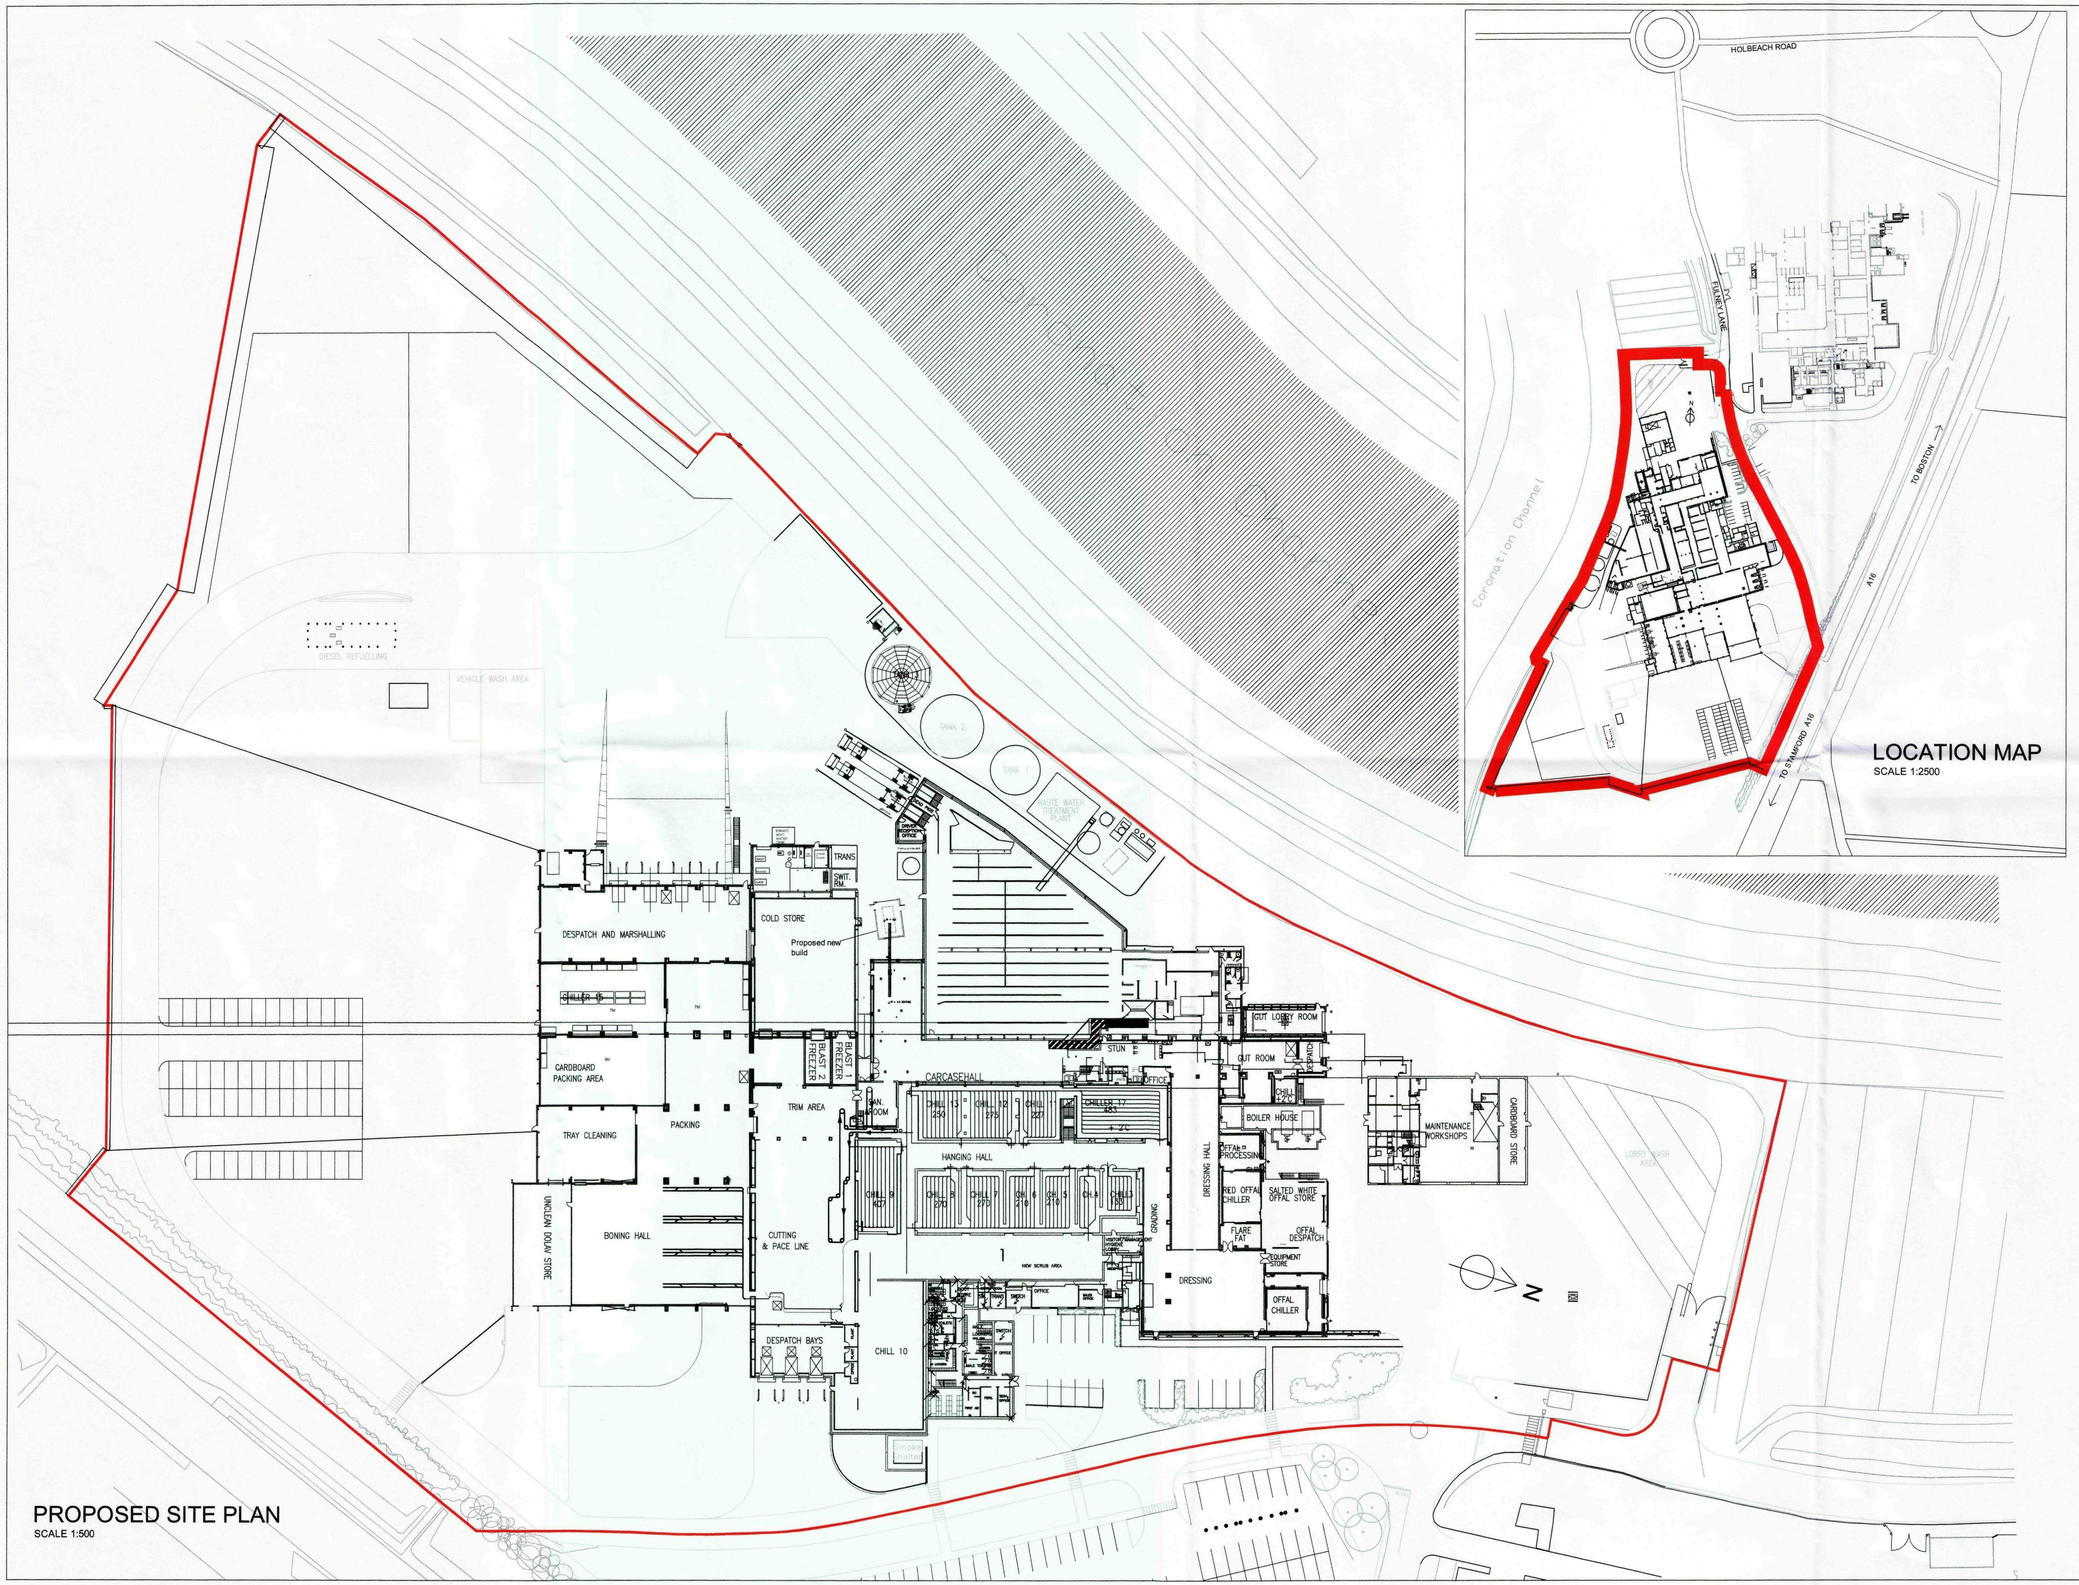


PROPOSED SITE PLAN
SCALE 1:500

LOCATION MAP
SCALE 1:2500

© This drawing is Copyright. It should not be relied on or used in circumstances other than those for which it was originally prepared and for which BLUE RIVER STEEL BUILDINGS was originally commissioned. The drawing must not be used as part of contract documents.

Copies of this plans is available from BLUE RIVER STEEL BUILDINGS at £2 a copy (plus £2.50 postage)

NOTES

REV	DATE	NATURE OF REVISION
0	13/09/2010	ORIGINAL

REVISIONS

BLUE RIVER
STEEL BUILDINGS (SOUTH WEST)
DEER PARK
TREGAVETHAN, TRURO
CORNWALL TR4 9EX

TEL 01872 560488
MOB : 07771698035

LOCATION
Fulney Lane North, Spalding, Lincolnshire, PE12 6EP

PROJECT
UNHEATED
ANIMAL RESIDUE STORE

DRAWING TITLE
SITE PLAN

SHDC
Planning & Development
23 SEP 2010
Ref: 0788-10

CLIENT	Dalehead Foods
ORIGINATOR	RICHARD VEAL
SCALE	AS SHOWN
DRAWING NO	100913
REVISION	




Proposed new build


PROPOSED WASTE STORAGE BUILDING
SCALE 1:100




PLAN
SCALE 1:50

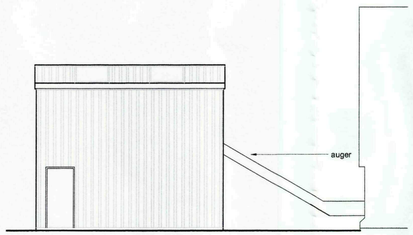


WEST ELEVATION
SCALE 1:100

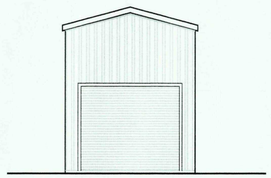

NORTH ELEVATION
SCALE 1:100

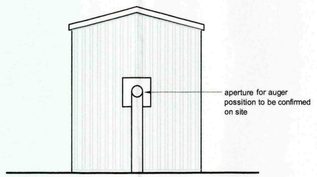

SOUTH ELEVATION
SCALE 1:100

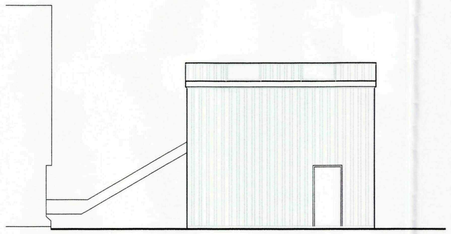

EAST ELEVATION
SCALE 1:100

SHDC
Planning & Development
23 SEP 2010
Ref: 0588-10

© This drawing is Copyright. It should not be relied on or used in circumstances other than those for which it was originally prepared and for which BLUE RIVER STEEL BUILDINGS was originally commissioned. The drawing must not be used as part of contract documents.

Copies of this plans is available from BLUE RIVER STEEL BUILDINGS at £2 a copy (plus £2.50 postage)

NOTES

REV	DATE	NATURE OF REVISION
0	13/09/2010	ORIGINAL

REVISIONS

BLUE RIVER
STEEL BUILDINGS (SOUTH WEST)
DEER PARK
TREGAVETHAN, TRURO
CORNWALL TR4 9EX

TEL 01872 560488
MOB : 07771698035

LOCATION
Fulney Lane North, Spalding, Lincolnshire, PE12 6EP

PROJECT
UNHEATED
ANIMAL RESIDUE STORE

DRAWING TITLE
PLANS AND ELEVATIONS

CLIENT	Dalehead Foods
ORIGINATOR	RICHARD VEAL
SCALE	AS SHOWN
DRAWING NO	REVISION
100913	