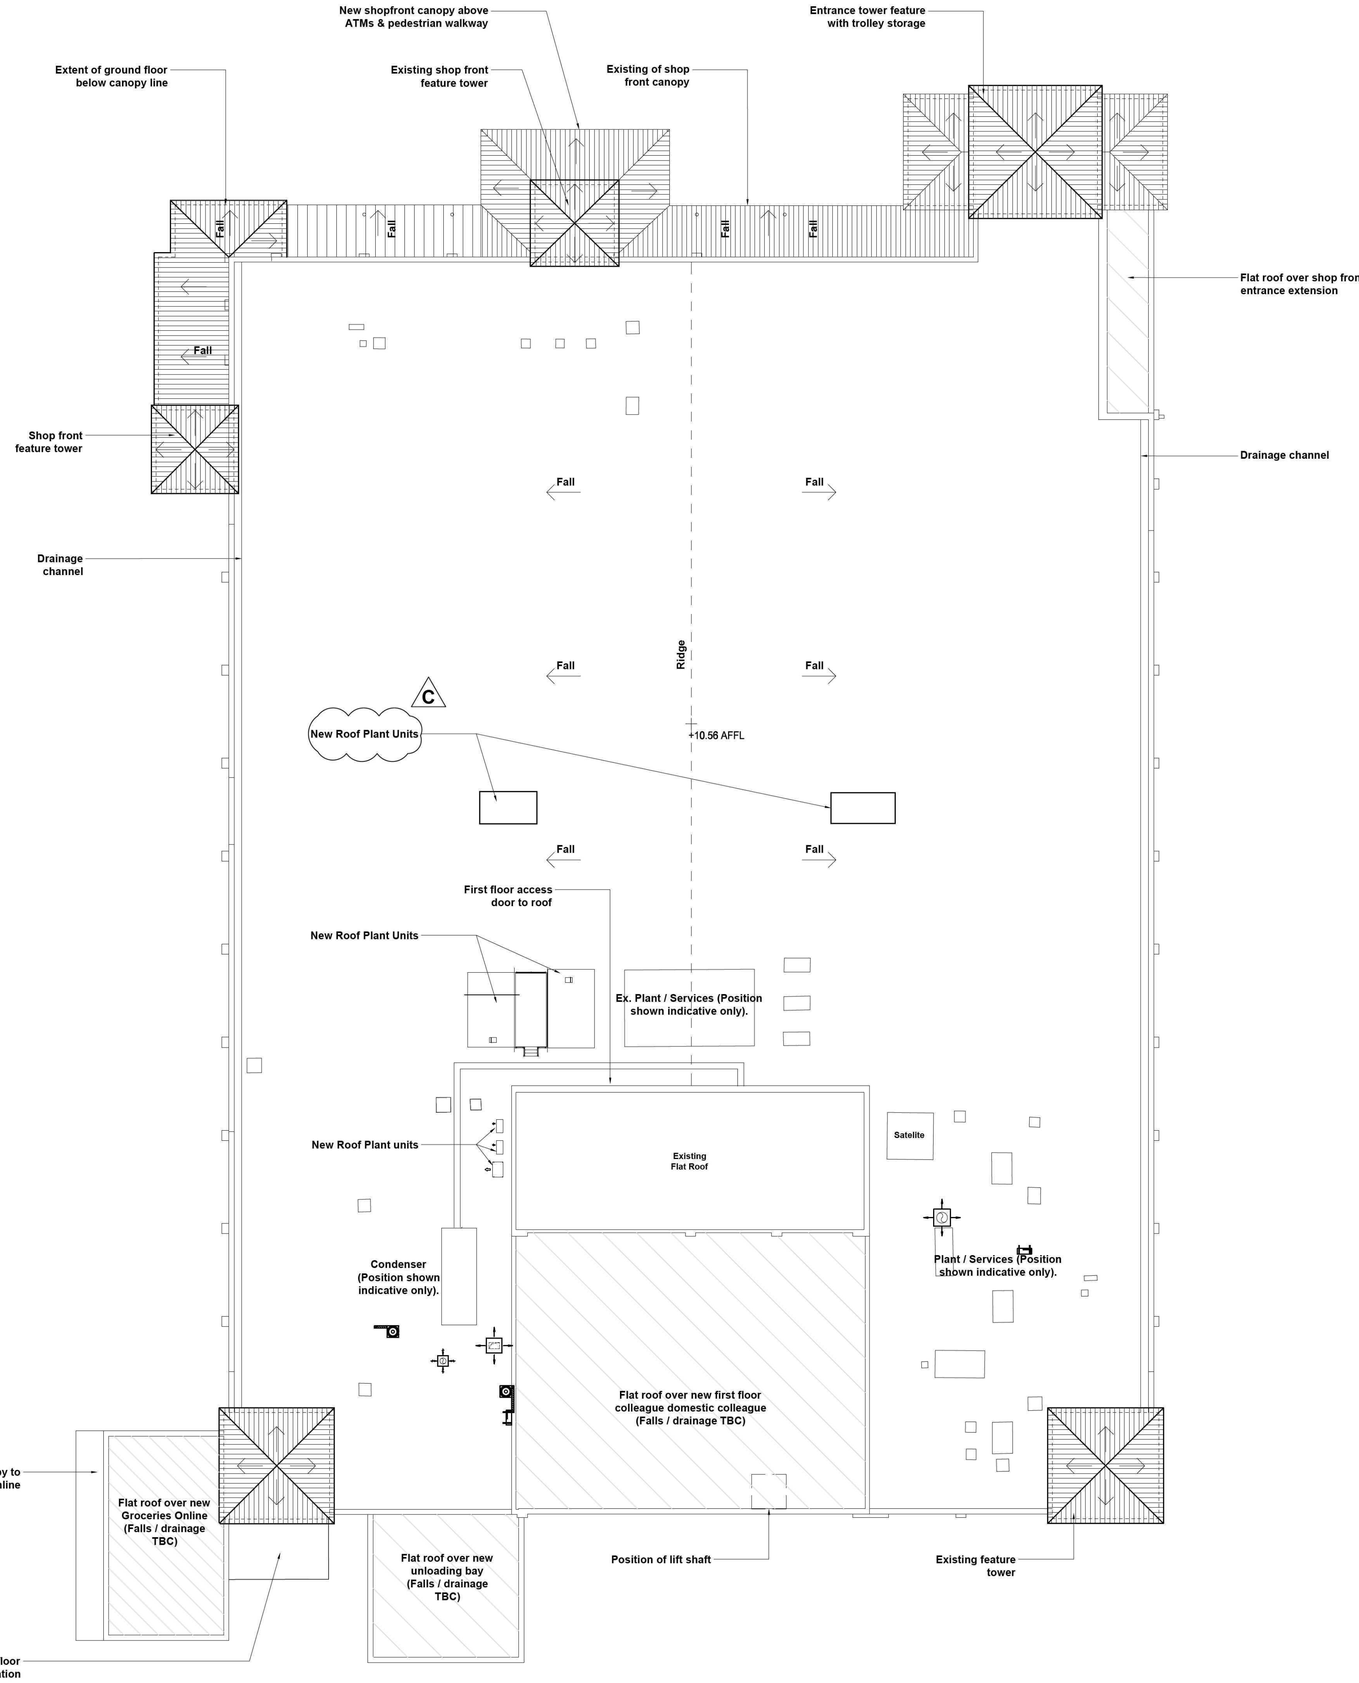


NOTES:

DO NOT SCALE FROM THIS DRAWING.
VERIFY ALL DIMENSIONS AND SETTING OUT ON SITE.
NOTIFY ANY DISCREPANCIES TO THE ARCHITECT.
FOR STRUCTURAL INFORMATION, REFER TO STRUCTURAL ENGINEER'S DRAWINGS.
FOR M&E INFORMATION, REFER TO M&E ENGINEER'S AND SUB-CONTRACTOR'S DRAWINGS.
FOR HEALTH & SAFETY INFORMATION, REFER TO HEALTH & SAFETY RISK ASSESSMENTS.

0 5 10 m
1:200

N

New flat roof.

Pitched roof.

Glazed pitched canopy.

REVISION: C BY: DJW CHECKED: DATE: 08/09/2011
New plant units shown on roof.

REVISION: B BY: DJW CHECKED: DATE: 20/05/2011
Shopfront corner tower feature roof retained & extended across to larger tower feature. Extending/ new shopfront canopy around tower feature to match existing tiled canopy along shopfront above new ATM's position. New plant shown on roof.

REVISION: A BY: AJB CHECKED: DATE: 25.08.2010
Issued for planning submission.

REVISION: * BY: AJB CHECKED: DATE: 24.08.2010
Initial Issue for consultant comments.

PLANNING

PLOT DATE:

Sainsbury's

CLIENT:

STORE EXTENSION
SPALDING

PROJECT:

PROPOSED ROOF PLAN

DRAWING:

DRAWN BY:	SCALE:	DATE:
DSO	1:200 @A1	AUGUST 2010

Hadfield Cawkwell Davidson
17 Broomgrove Rd, Sheffield, S10 2LZ. T 0114 266 8181 F 0114 266 6246 www.hcd.co.uk
Architecture | Engineering | Interior Design | Masterplanning | Urban Design

DISCIPLINE: JOB NO: DRAWING NO: REV:
ARCH / 2007-096 / PL07 / C

S:\Architecture\2007-096\Drawings\Plot Sheets\Planning\PL07.dwg

©HCD