



s west

s east


n east

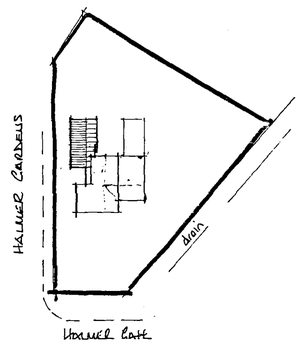


block plan

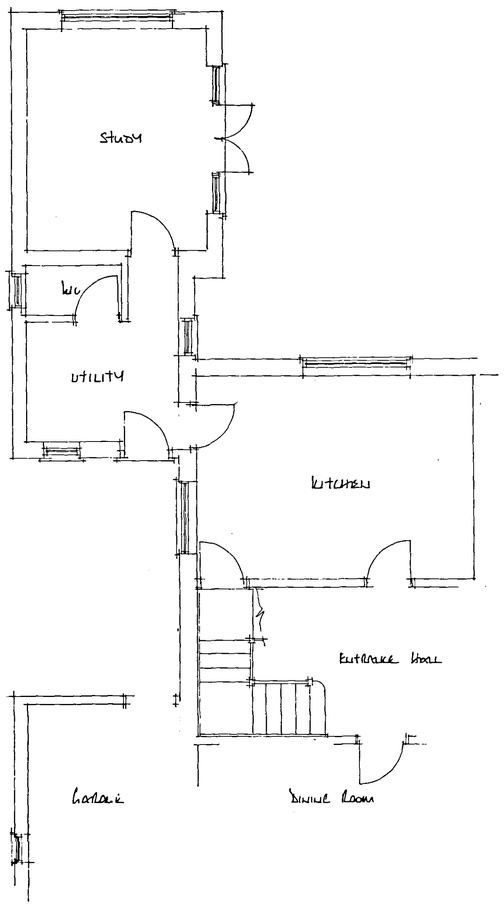

existing
ground floor plan

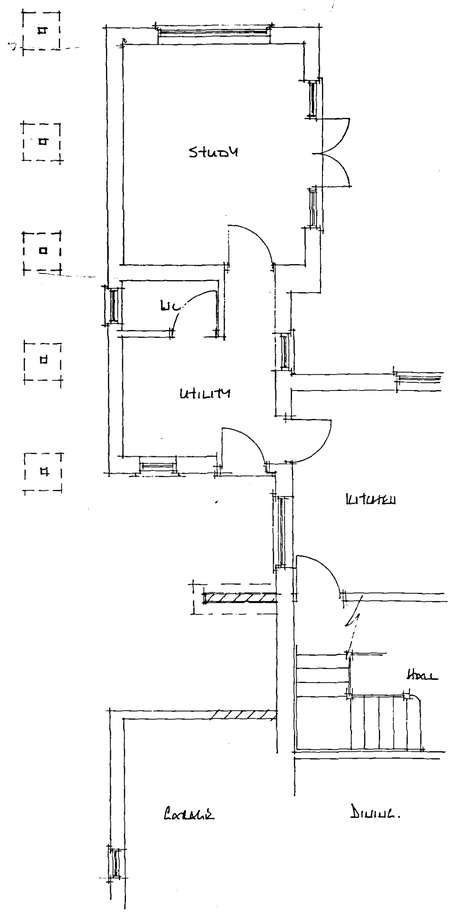

proposed

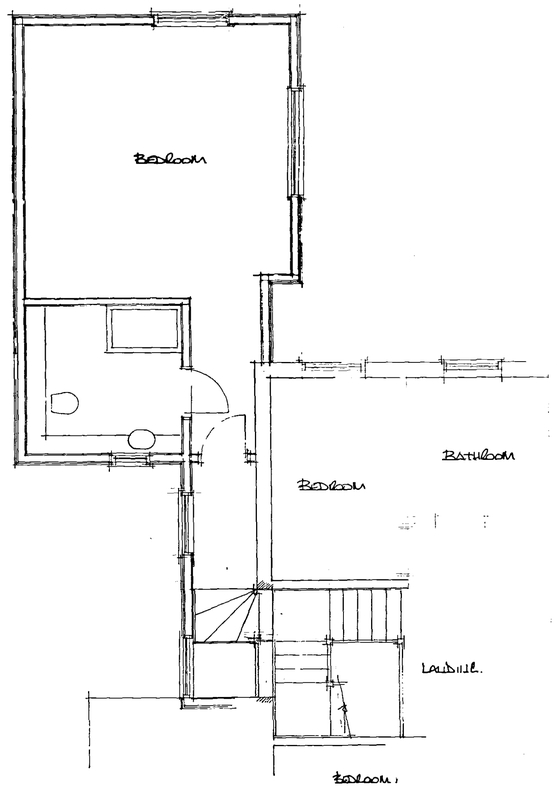

proposed
first floor plan

Development
05 JUN 2006
789/06

EAST MIDLANDS
DESIGN ASSOC.
Architectural Consultants

Willow Lodge
Horseshoe Road
Spalding
Lincs
PE11 3JA

Tel/fax :- 01775 767968
E-mail :- willowlodge@zoom.co.uk
Mobile phone :-07710 815044

Client
Mr J & Mrs S SMITH

Project.
FIRST FLOOR BEDROOM EXTENSION OVER EXTG STUDY & UTILITY AT 60 HALMER GATE SPALDING. LINCS

Drawing
PLANS & ELEVATIONS

DETERMINED PLAN

Scale 1:50 1:100 1:200
Date May 06
Drawn DL
Dwg No:
Rev.

06/15/01