

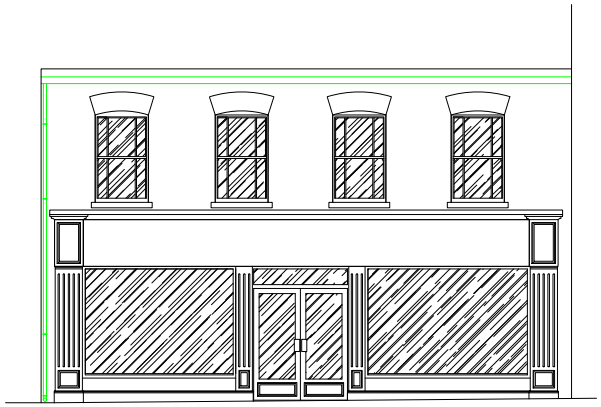


EXISTING SHOPFRONT ELEVATION

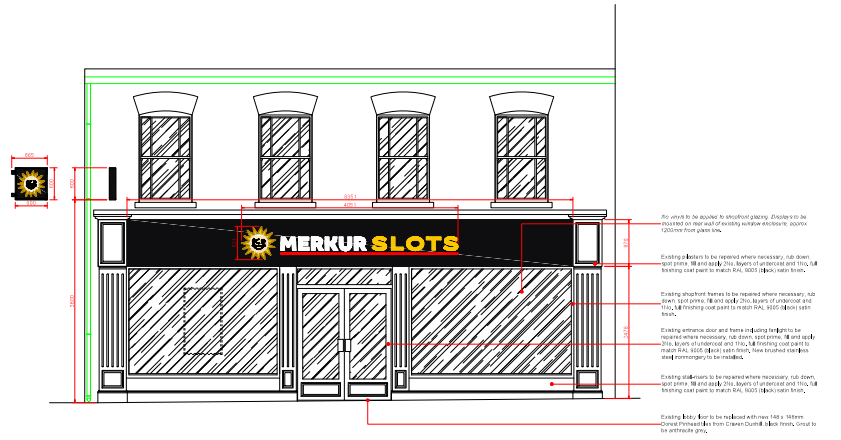

PROPOSED SHOPFRONT ELEVATION

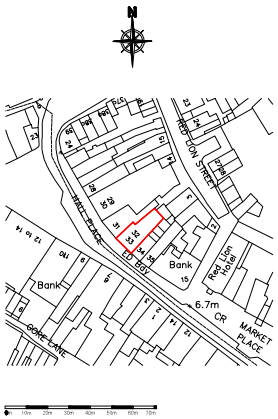

LOCATION PLAN - (SCALE 1:1250)

INTERNALLY ILLUMINATED SIGNAGE:

Sign tray to sizes shown on approved drawings / as measured on site, with 100mm returns, 2mm aluminium, powder coated RAL 9005 Satin Black.
Merkur and Slots letters to sizes shown on approved drawings, with 40mm returns, Letter rim and returns in aluminium coated RAL 9005 Satin Black, faces in 5mm acrylic with foamex PVC.
Merkur to be white acrylic with 3M 3635-070 to be yellow acrylic 2252, Letters to be illuminated by Optika LEDs (Cool White).

Sun Logo to sizes shown on approved drawings with 40mm returns Logo face and recessed returns in 5mm Acrylic, Yellow 2252 and Opal 050 with Translucent printed SAV Skin.
10mm White Foamex PVC backs.Logo to be illuminated by Optika LEDs (Cool White).

Red underscore formed in stainless powder coated aluminium to match RAL3020 (Satin Red). Face in 5mm acrylic Red 440 on 10mm White Foamex PVC backs.
Illumination provided by Optika LEDs - Red HL2.


Fascia Size - 870mm (h) x 6500mm (w) x 100mm (d).
Maximum height of letters to be 250mm high,maximum luminance level to be 250 cd/m2.



FASCIA SIGN DETAIL - (SCALE 1:20)

PROJECTING SIGN:
Sign returns fabricated from 1000 grade 14swg (2mm) aluminium with overall thickness of 100mm. All exposed faces powder coated to match RAL 9005 Satin Black.
Sign face (both sides) to be 5mm acrylic 050 Opal with translucent printed self adhesive vinyl.
Sign to be illuminated by poster box LED (Cool White).

Internal illumination to be provided by poster box LED (Cool White). Maximum luminance level to be 250 cd/m2.

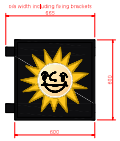

Side




Front

HANGING SIGN DETAIL - (SCALE 1:20)



SCALE IN METRES (1:20)

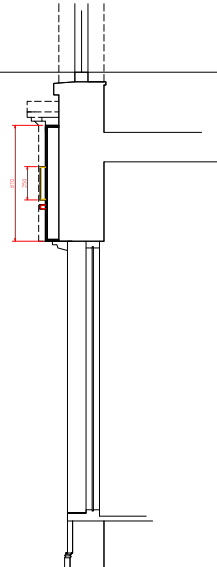

SHOPFRONT SECTION (SCALE 1:20)

REVISIONS
REV 01: Signage updated (30/06/21).
REV 02: Shopfront notes updated (11/08/21).

SURVEY

FIT OUT TYPE
CONCEPT 2

PROJECT
MERKUR SLOTS
32-33 HALL PLACE
SPALDING
PE11 1SG

DESCRIPTION
EXISTING & PROPOSED SHOPFRONT ELEVATION

DRAWN BY	SCALE	DATE
	1:50	29/06/21

DRAWING No.	REVISION
999-EXPR-03	02

MERKUR SLOTS

COPYRIGHT IN DRAWINGS BY MERKUR Gaming Ltd. AND RESIDES ON THE CONSULTING THAT IN DRAWINGS BY MERKUR Gaming Ltd. OR TO ANY UNAUTHORISED PERSONS WITHOUT PRIOR CONSENT PROVIDING OR SUBMITTAL.

THIS DRAWING SHOULD NOT BE SCALED. THE CONTRACTOR SHOULD CHECK ALL DIMENSIONS ON SITE. ANY ERRORS OR OMISSIONS SHOULD BE REPORTED TO MERKUR GAMING LTD.