EXISTING RETAIL UNIT

TOTAL GROUND FLOOR AREA	
143.1m²	1540.4ft²

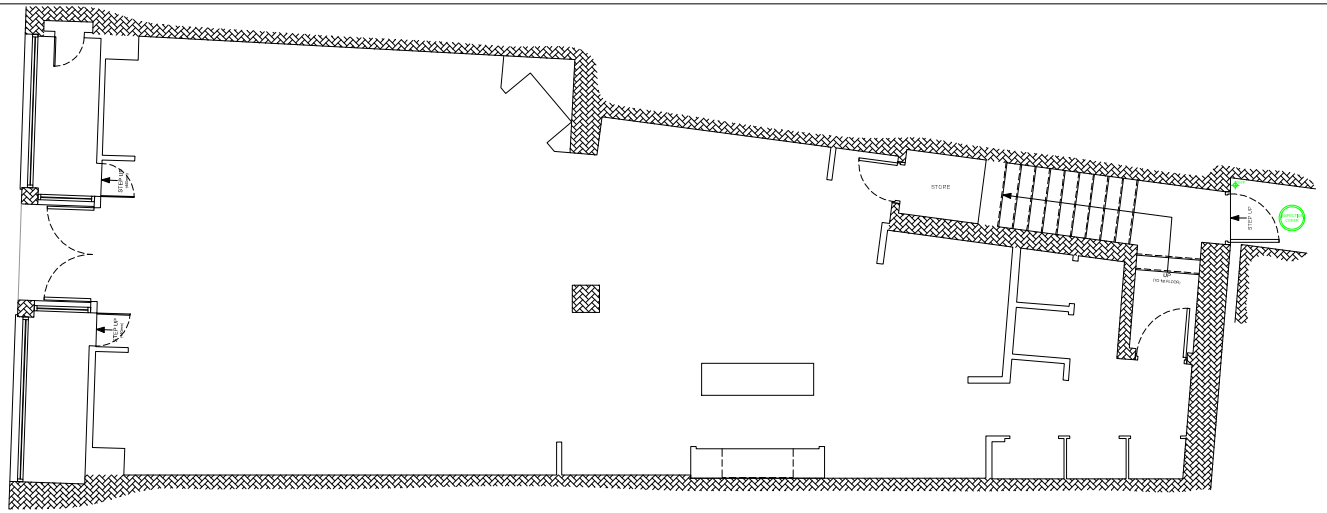

EXISTING GROUND FLOOR GENERAL ARRANGEMENT PLAN

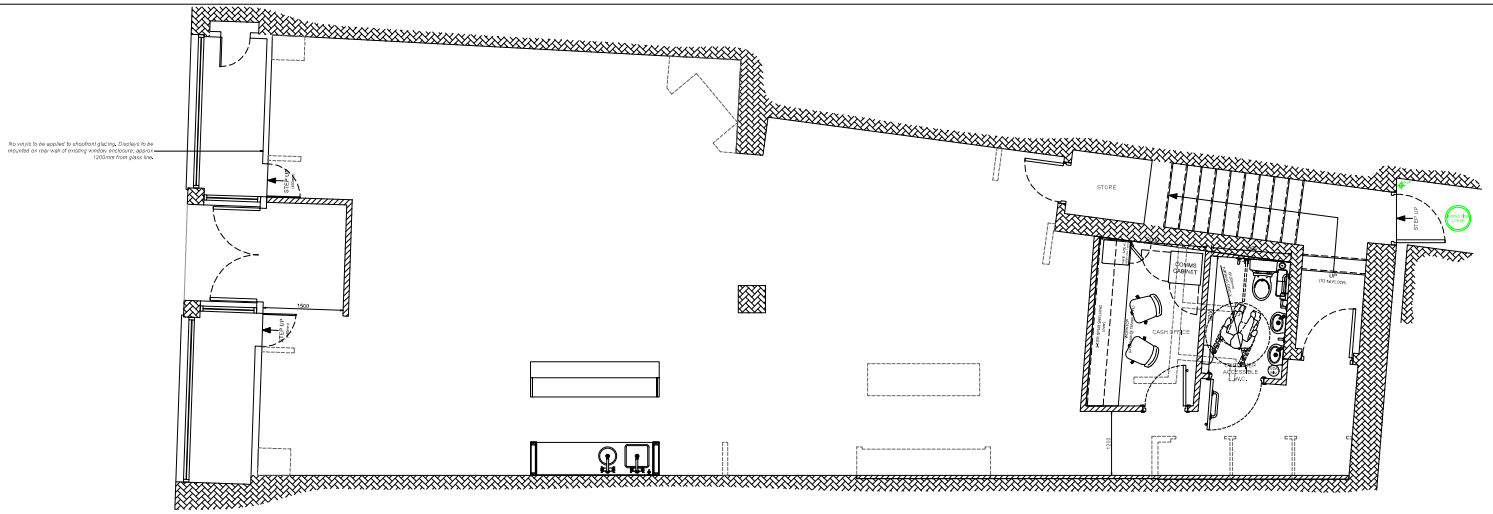

PROPOSED ADULT GAMING CENTRE

TOTAL GROUND FLOOR AREA	
143.1m²	1540.4ft²

PROPOSED GAMING FLOOR AREA	
111.2m²	1197.0ft²

PROPOSED GROUND FLOOR GENERAL ARRANGEMENT PLAN

REVISIONS
REV 01: Signage updated (30/06/21).
REV 02: Shopfront notes updated (11/08/21).

PROPOSED

FIT OUT TYPE
CONCEPT 2

PROJECT
MERKUR SLOTS
32-33 HALL PLACE
SPALDING
PE11 1SG

DESCRIPTION
EXISTING & PROPOSED GROUND FLOOR PLAN

DRAWN BY	SCALE	DATE
S.R.B.	1:50	29/06/21

DRAWING No.	REVISION
999-EXPR-01	02

MERKUR SLOTS

COPYRIGHT IN DRAWINGS BY MERKUR GAMING UK AND MERKUR ON THE CONSTRUCTION THAT THEY ARE NOT TO BE USED OR REPRODUCED IN WHOLE OR IN PART TO ANY UNAUTHORISED PERSONS WITHOUT PRIOR CONSENT FROM MERKUR GAMING UK.

THIS DRAWING SHOULD NOT BE SCALED. THE CONTRACTOR SHOULD CHECK ALL DIMENSIONS ON SITE. ANY ERRORS OR OMISSIONS SHOULD BE REPORTED TO MERKUR GAMING UK.