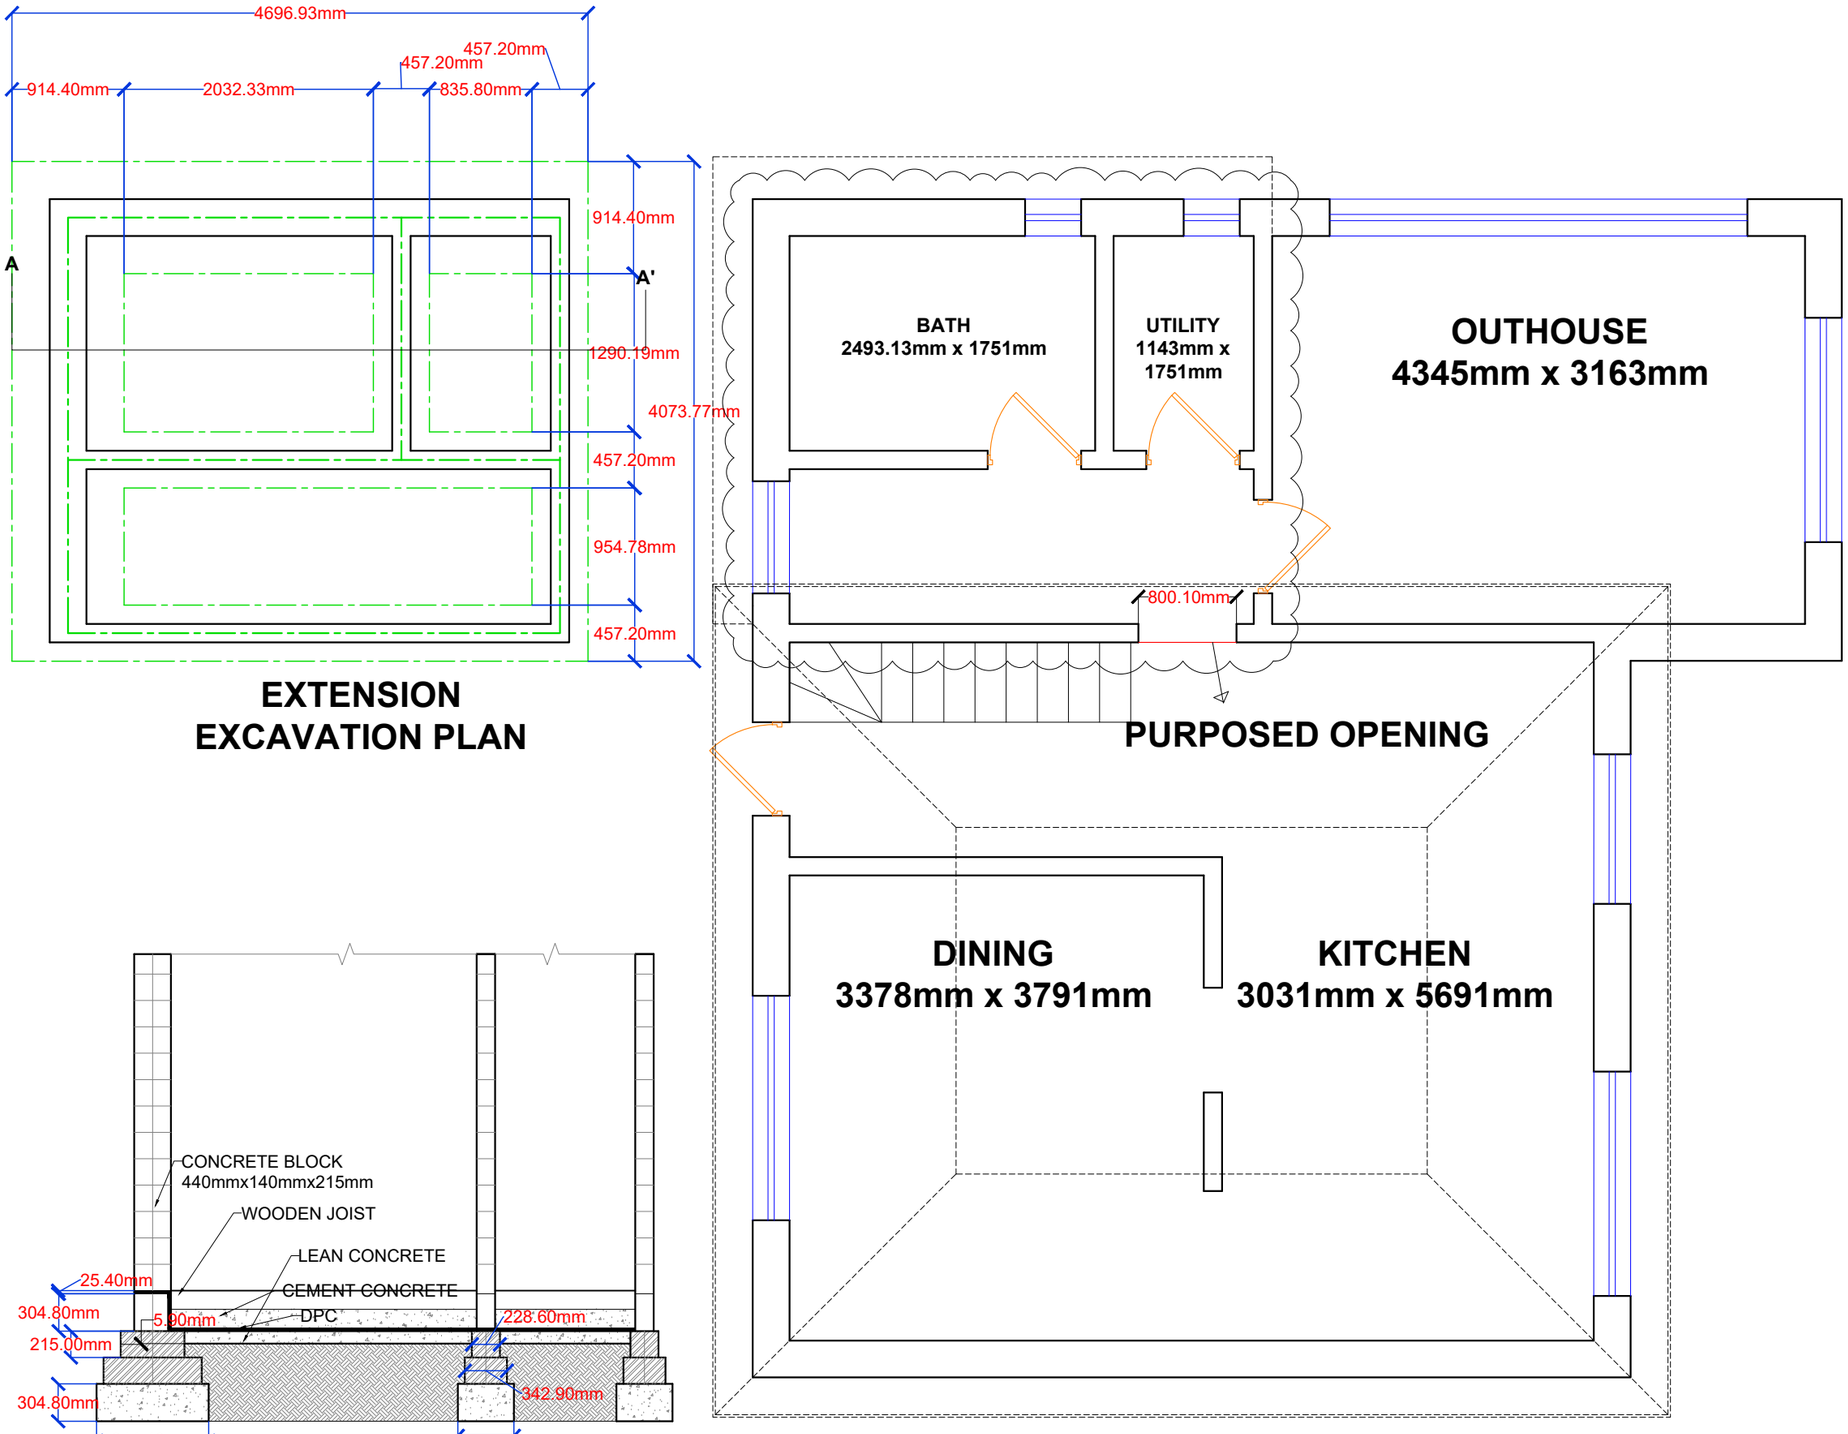


EXTENSION EXCAVATION PLAN

SECTION AA'

CONSULTANTS:

PLANSING

+44 020 8050 5232
info@plansing.co.uk
167, 169 Great Portland St,
London W1W 5PF

SCALE

0m 1m 2m 3m 4m

Date: 11-08-2026

SCALE: 1-50@A3

Client Name and Address:

Karolina Navaletova
56 Chestnut Ave, Spalding PE11 2LQ, UK

Project Description:

EXTENSION WORK

Drawing Title: BUILDING & REGULATION DRAWING

DRAWING HISTORY

DATE	REV#	DESCRIPTION

STRUCTURE TO BE DEMOLISHED
EXISTING STRUCTURE
PROPOSED STRUCTURE
PROPOSED DOOR & WINDOW

Consultant's Stamp:

PLANSING

Sheet Title: FLOOR PLANS

Sheet No. D-01

Prepared by: Mr Zinan Mohd