




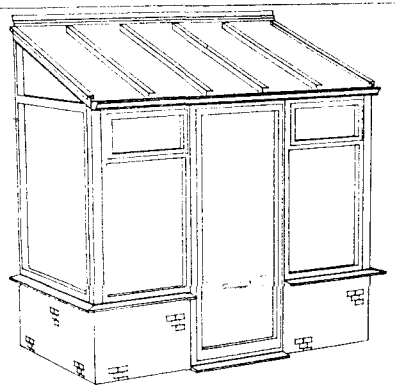


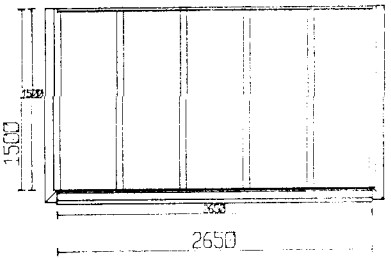

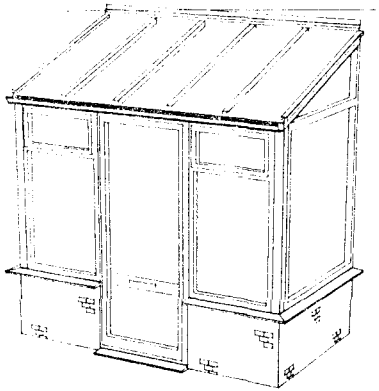

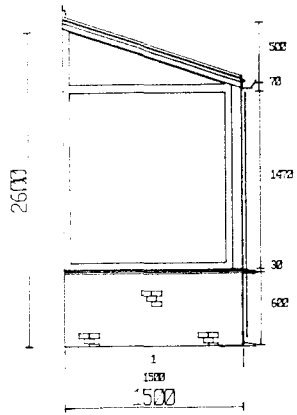

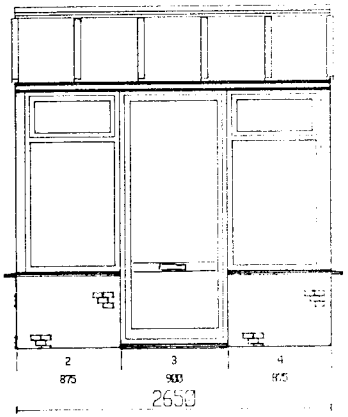

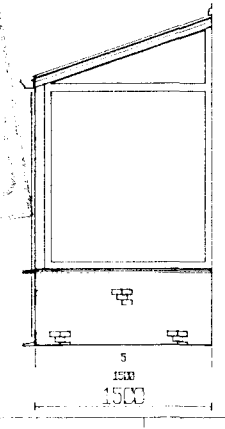


SOUTH HOLLAND DC
HOUSING & PLANNING
22 AUG 1996
Ref: 0794/96


ROOF ULTRALITE 600
UPVC FRAMES
BRICKS TO MATCH EXISTING
DWARF WALL

MR & MRS BARNES
55 COMMERCIAL Rd
SPALDING


LEAN TO
PATIO PORCH

DRAWN BY K.B
DATE 12.03.93
SCALE 1:30
DRAWING NO. 280596

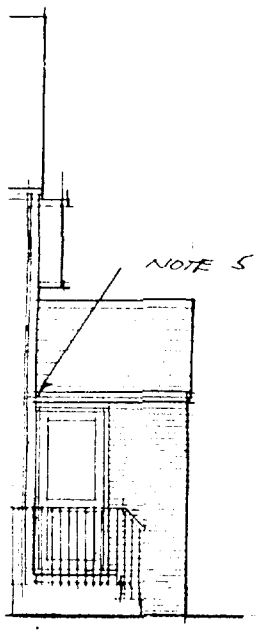


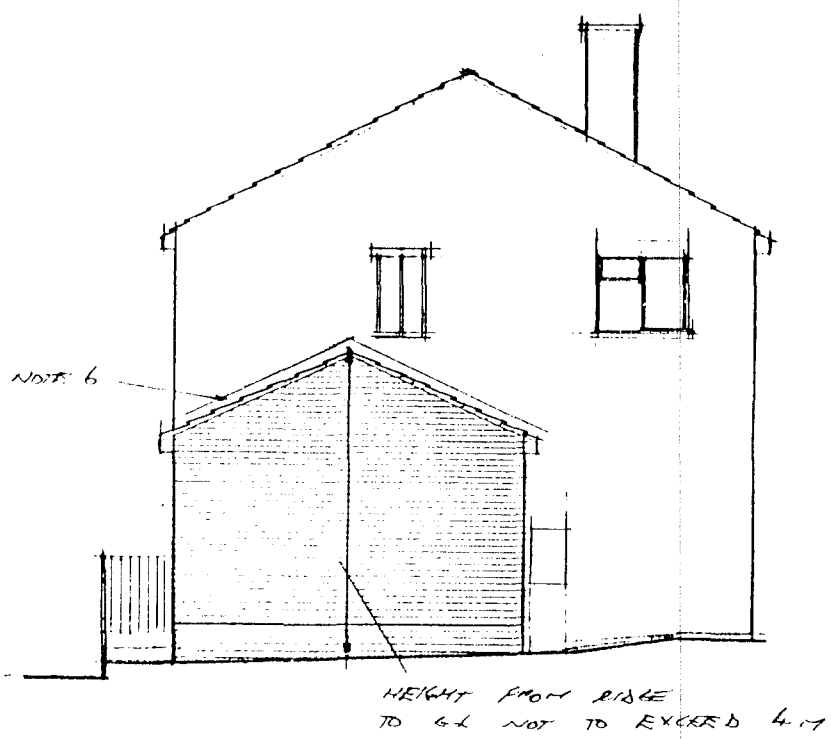

NORTH EAST

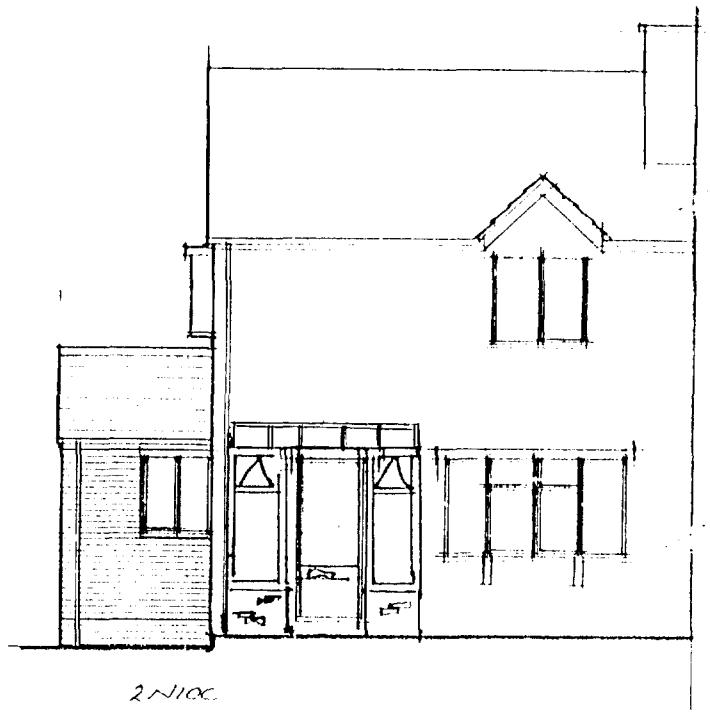

NORTH WEST

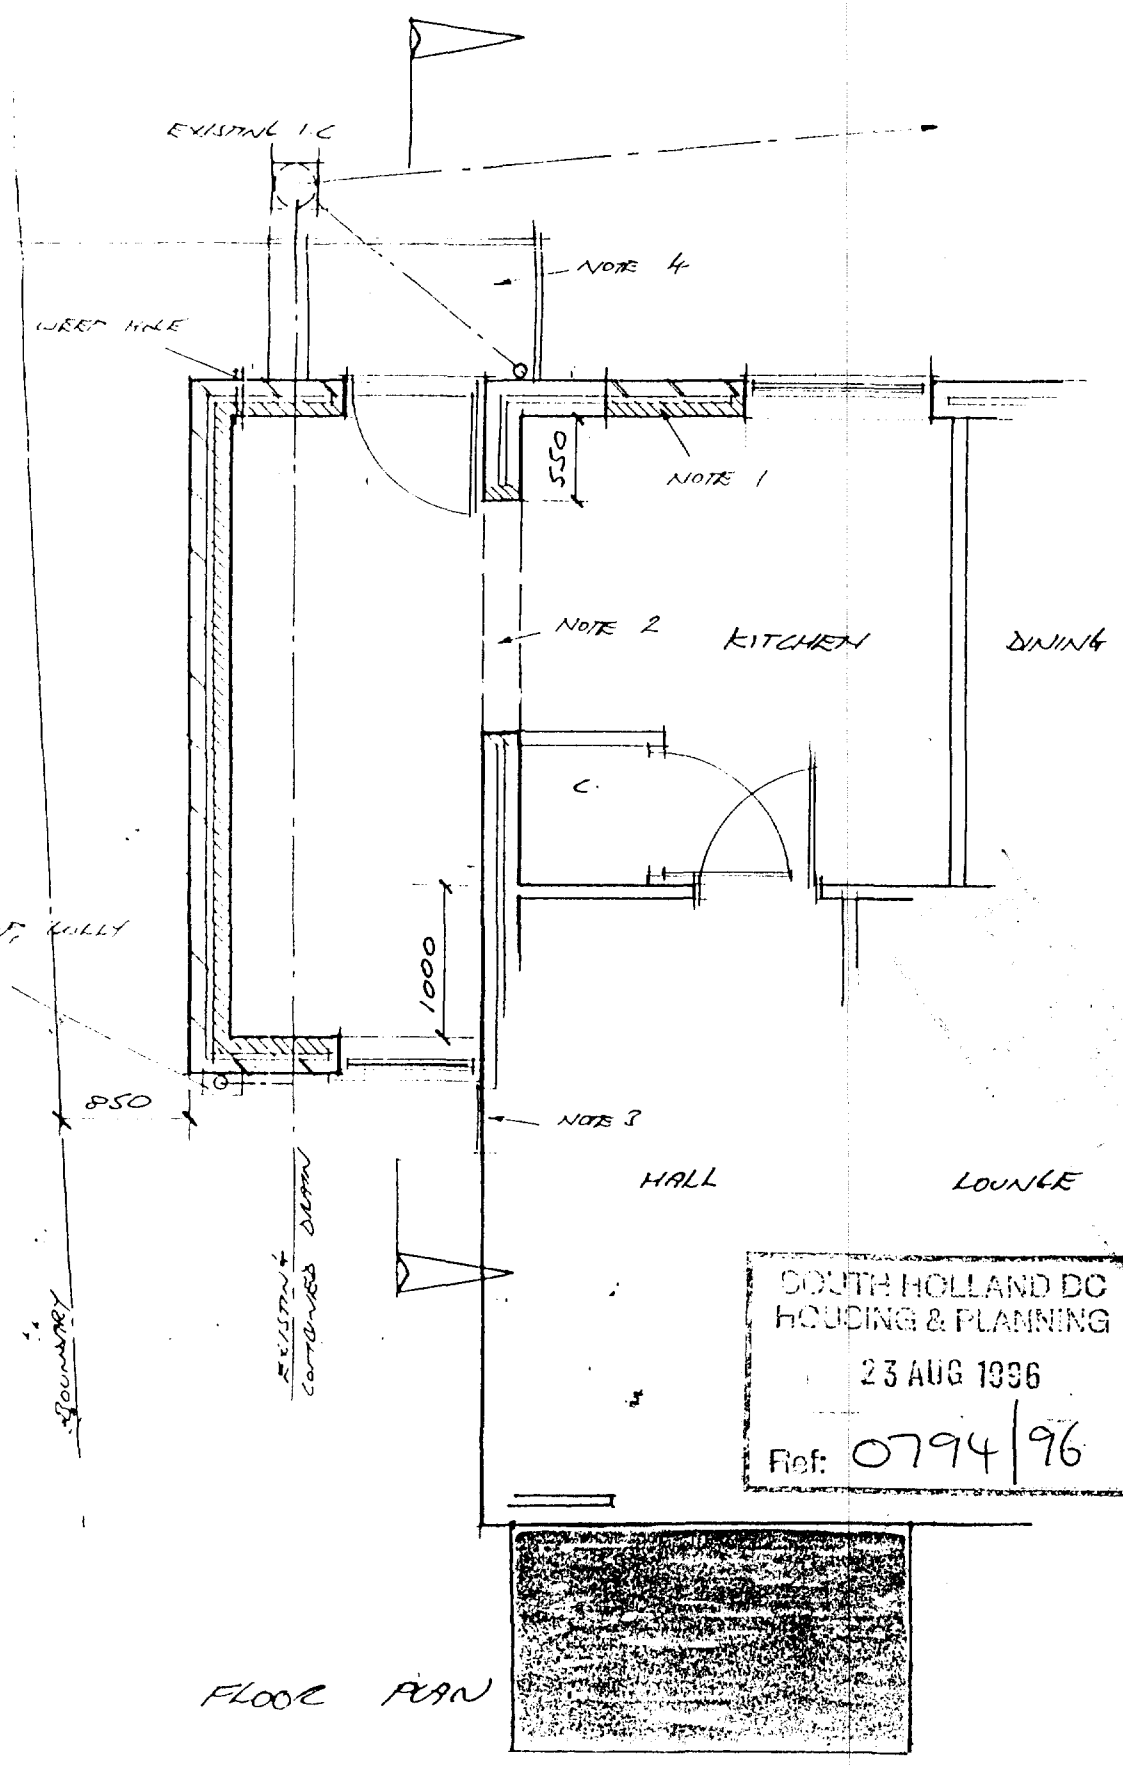

FLOOR PLAN

SOUTH HOLLAND DC
HOUSING & PLANNING
23 AUG 1996
Ref: 0794/96

CONTRACTOR TO CHECK ALL DIMENSIONS ON SITE BEFORE WORK COMMENCES.

revision	date	init.	revision details

PODDINGTONS
architectural design consultants
43 Double Street,
Spalding,
Lincs, PE11 2AA
Telephone:
Spalding (0775) 61856
68296

project
PROPOSED ALTERATIONS & EXTENSION
AT 55 COMMERCIAL R'D SPALDING
FOR MR & MRS M.J. BARNES.

drawing
PLAN AS PROPOSED


scale
1-50
1-100

drawing no
RNB 2363-1

date
JUNE 90

drawn RNB

checked

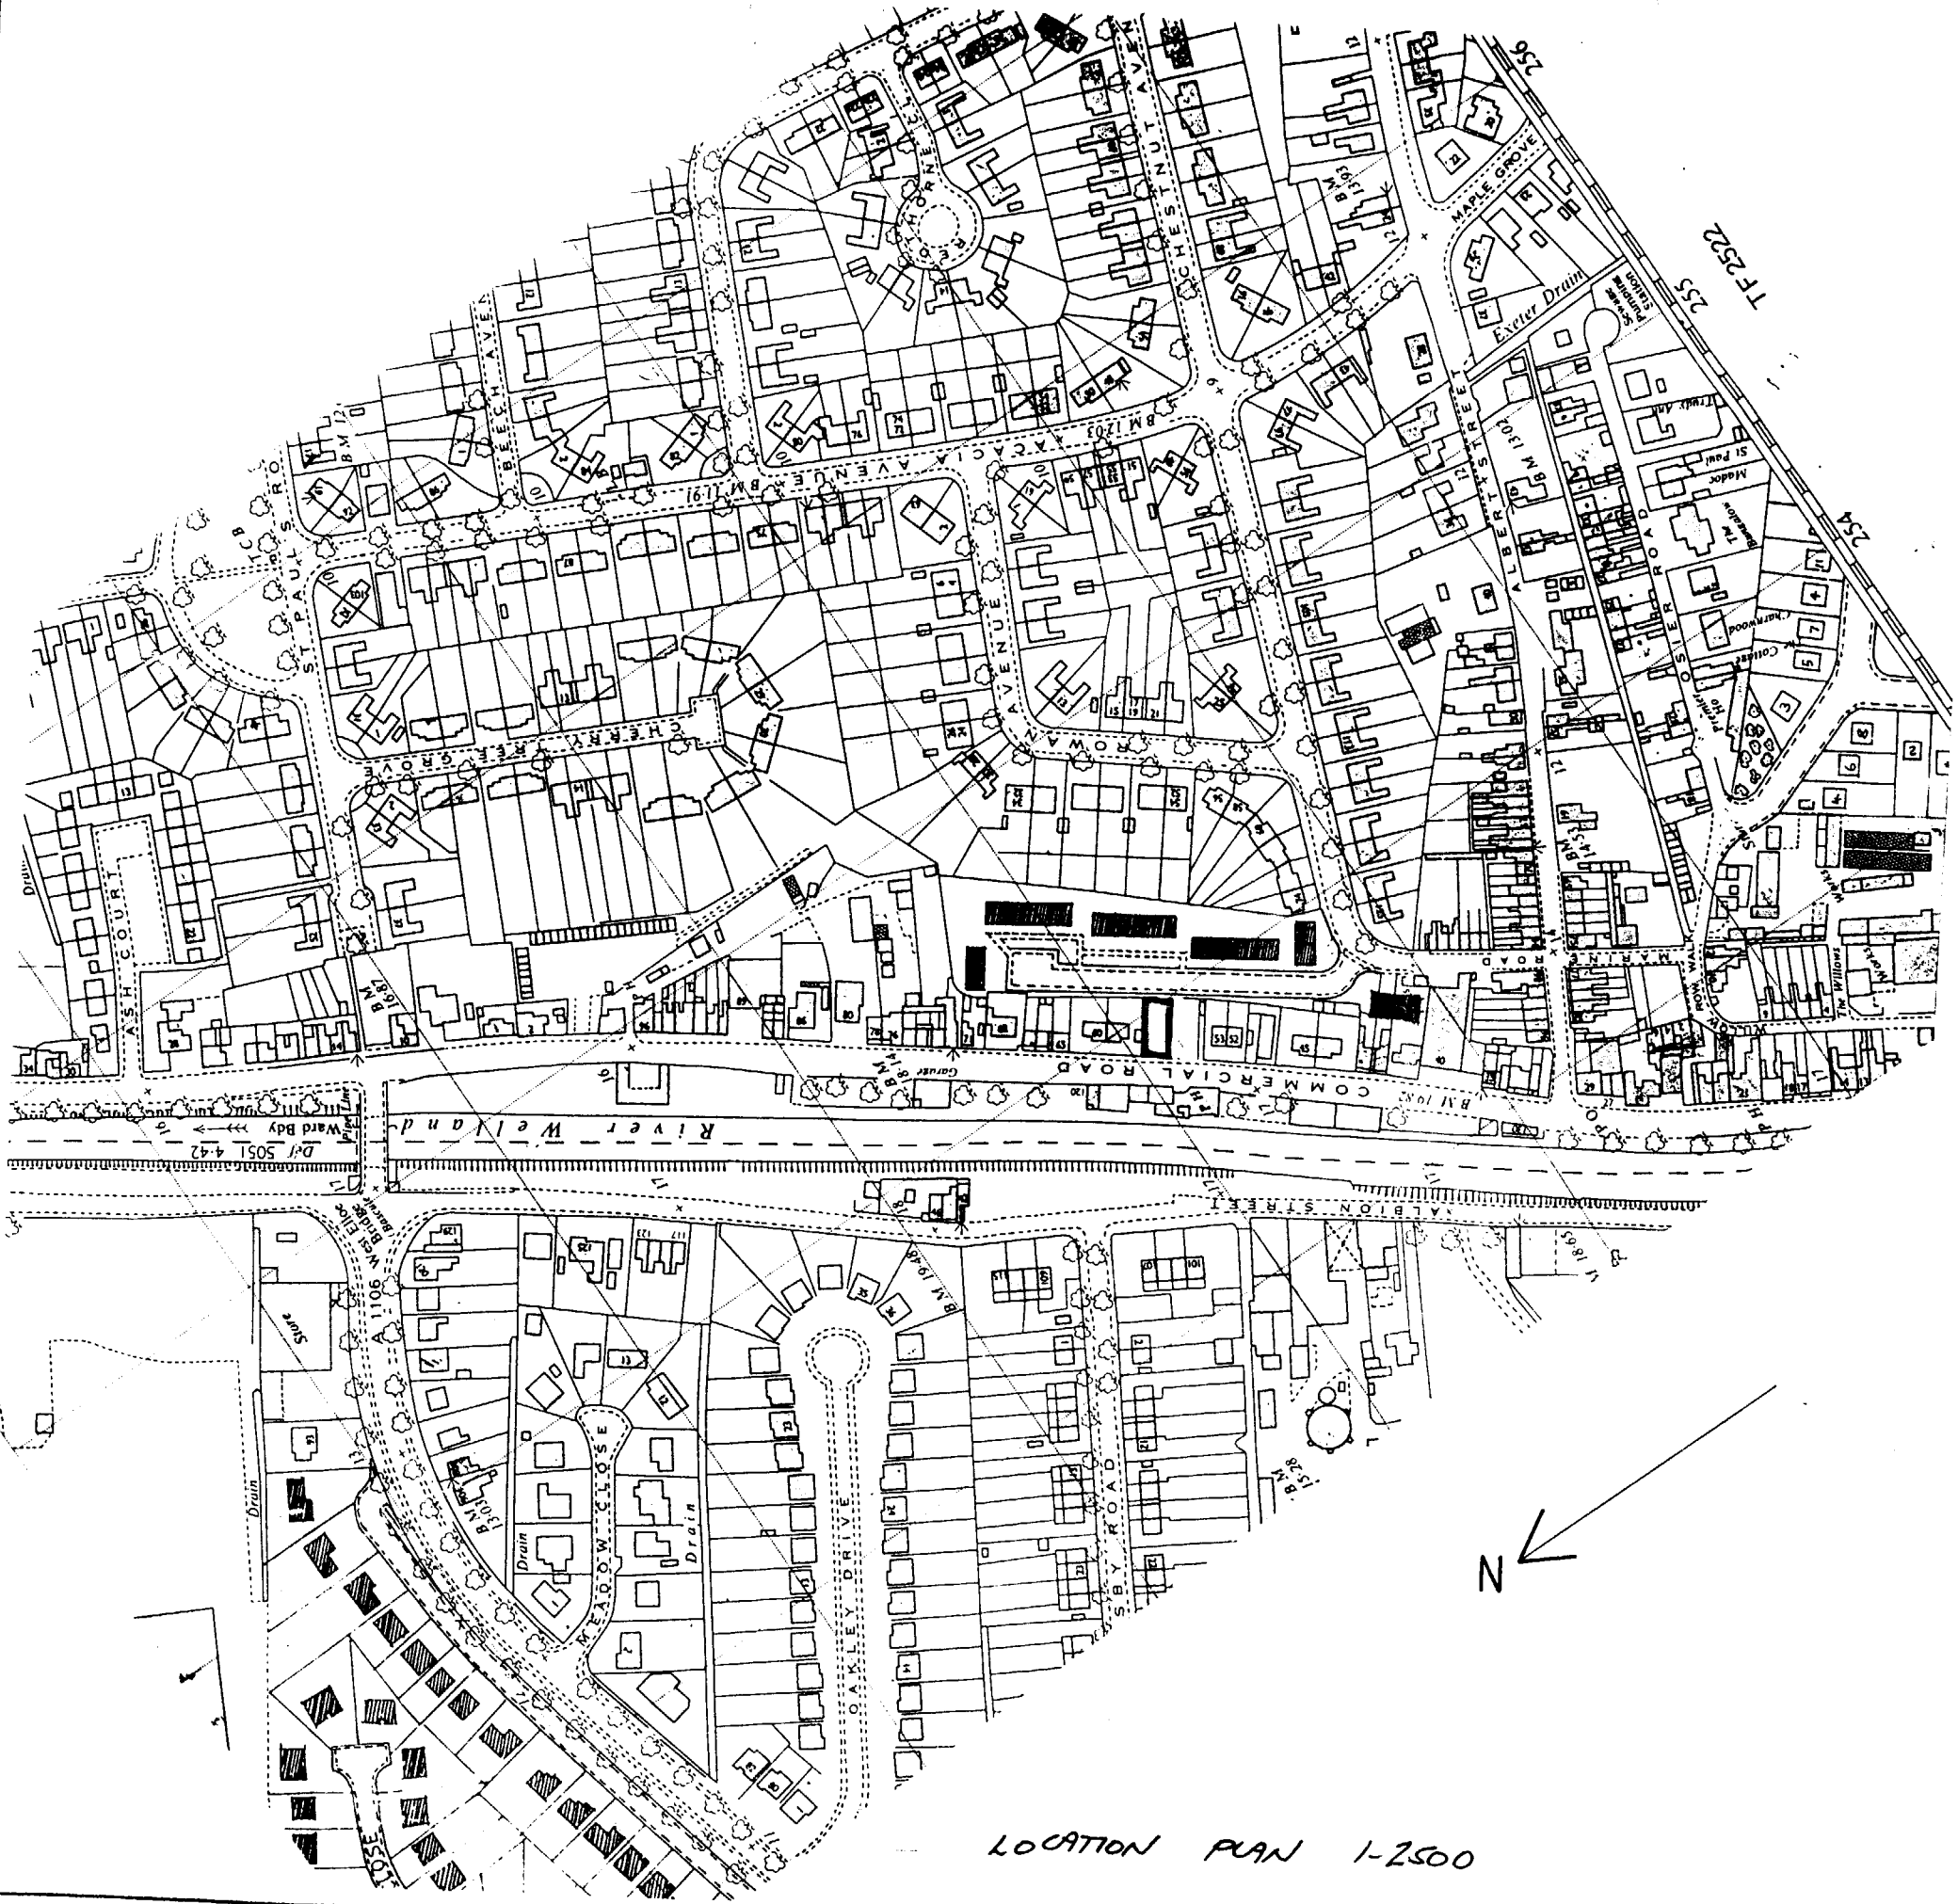

PODDINGTONS

43 Double Street,
Spalding,
Lincs. PE11 2AA.
Telephones:
Office: (0775) 61856
also 68296

architectural design consultants

project

PROPOSED ALTERATIONS & EXTENSION TO 55 COMMERCIAL RD SPALDING FOR MR & MRS M.J BARNES

scale	drwg no
1-2500 & 1-500	ENS-2363-2

TAKEN FROM OS SHEET TF 2423 & 2523