vodafone

KEY:

In Door Urban Coverage


In Door Suburban Coverage

In Car Coverage

Out Door Coverage




vodafone

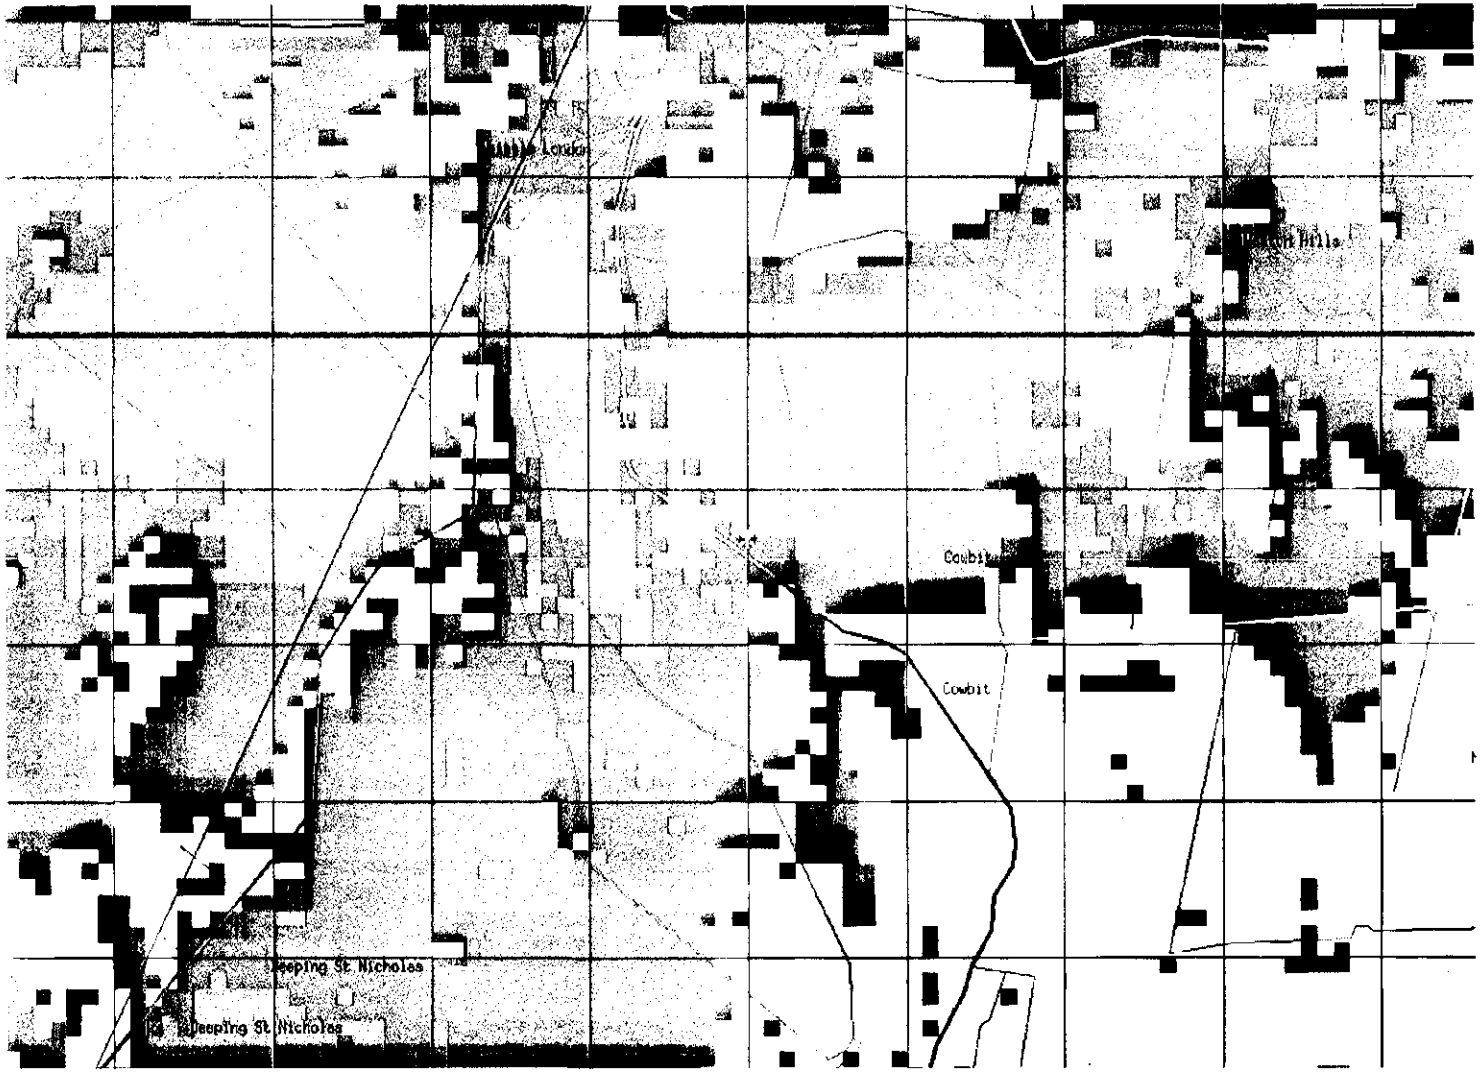


Present Vodafone Coverage at Cowbit. (Scale; 1:25000)

vodafone

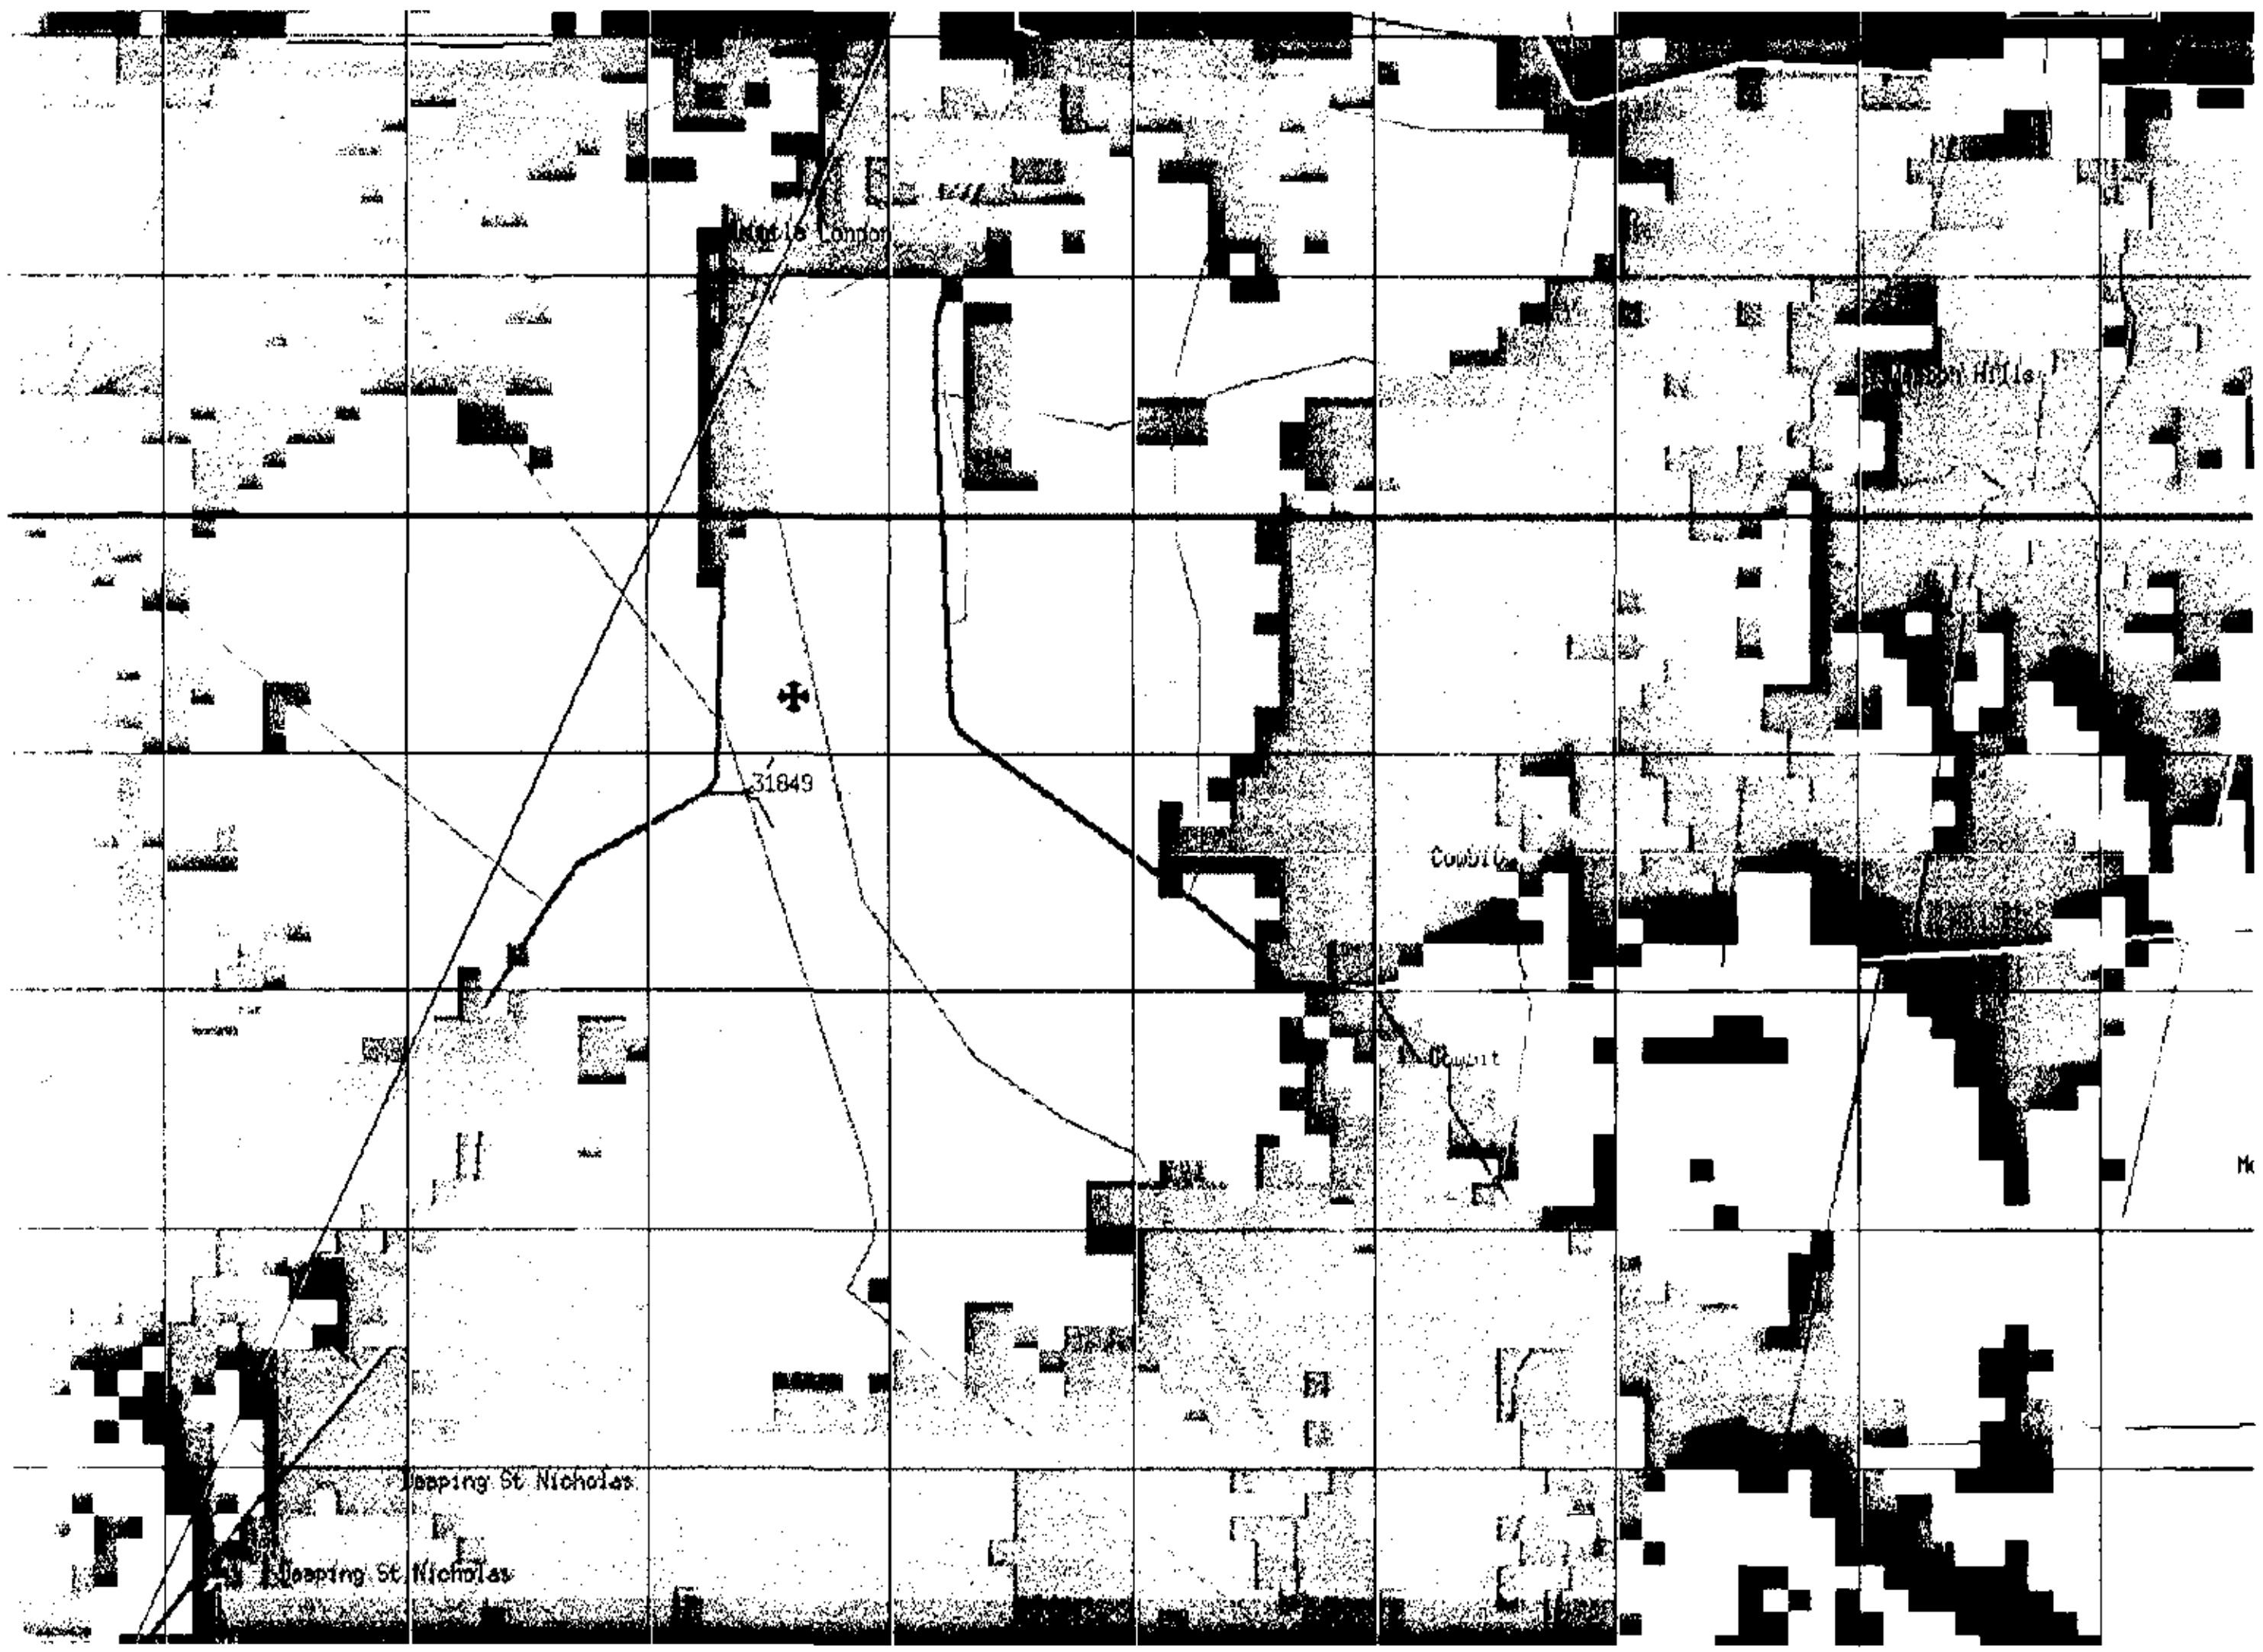


Vodafone Coverage at Cowbit, Lincolnshire showing Planned site (31849) at Willow Tree Farm.
(Scale; 1:25000)

vodafone

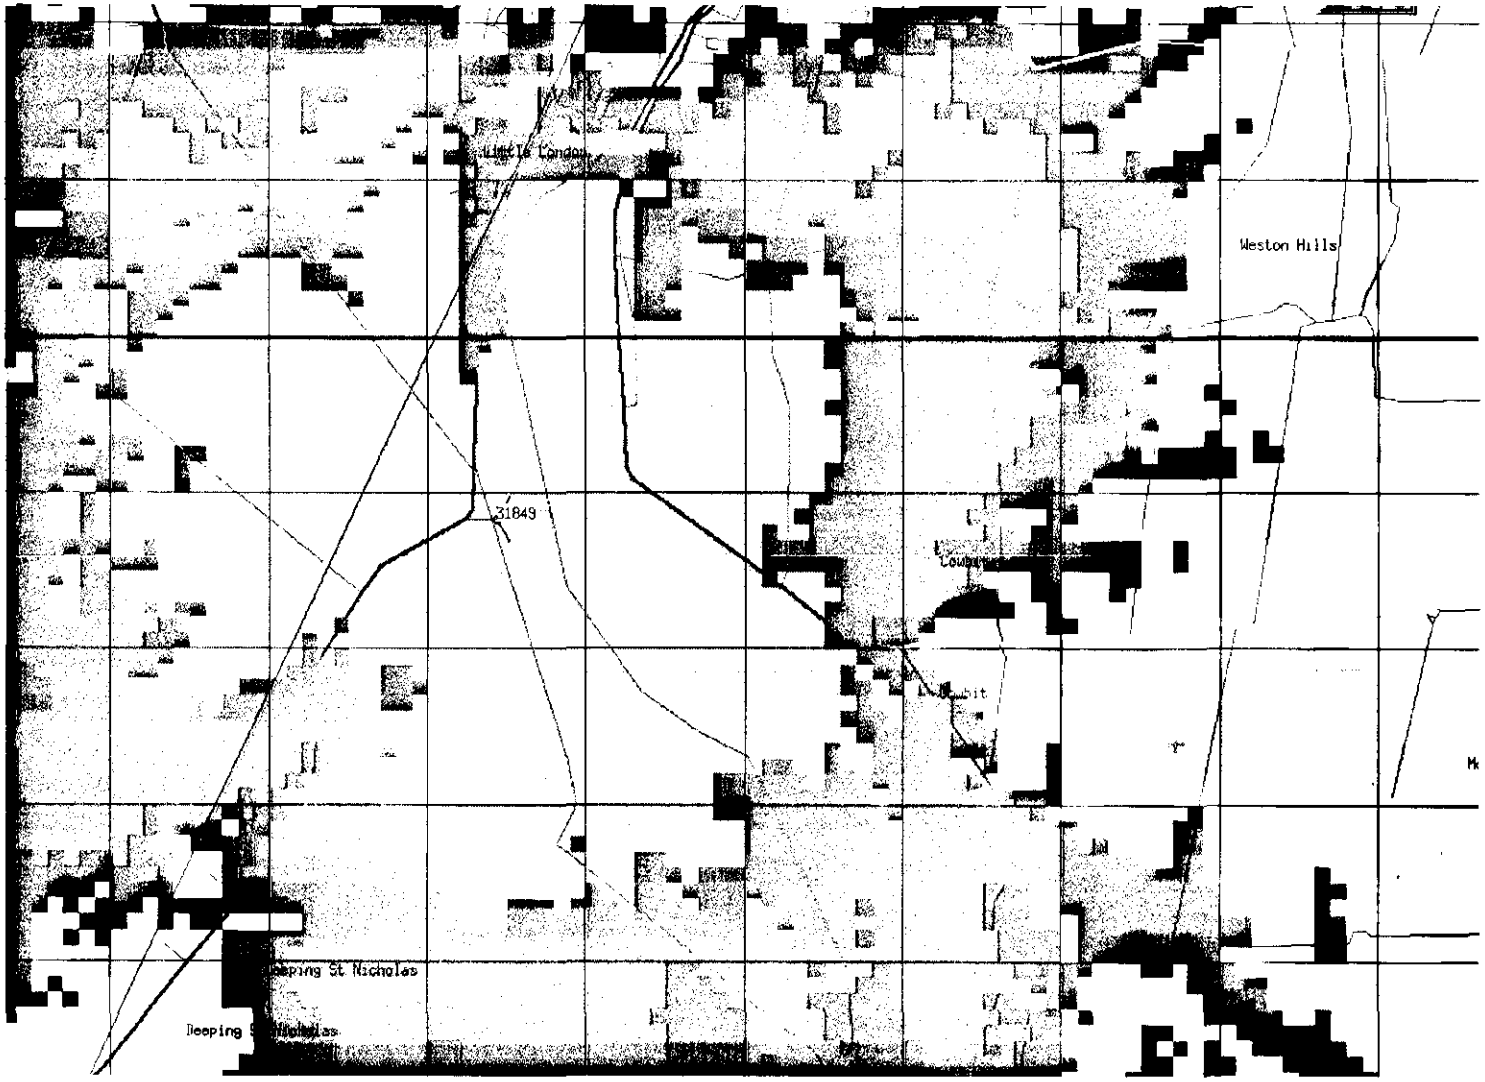


Vodafone Coverage at Cowbit, Lincolnshire showing Planned site (31849) at Willow Tree Farm.
(Scale; 1:25000)

vodafone

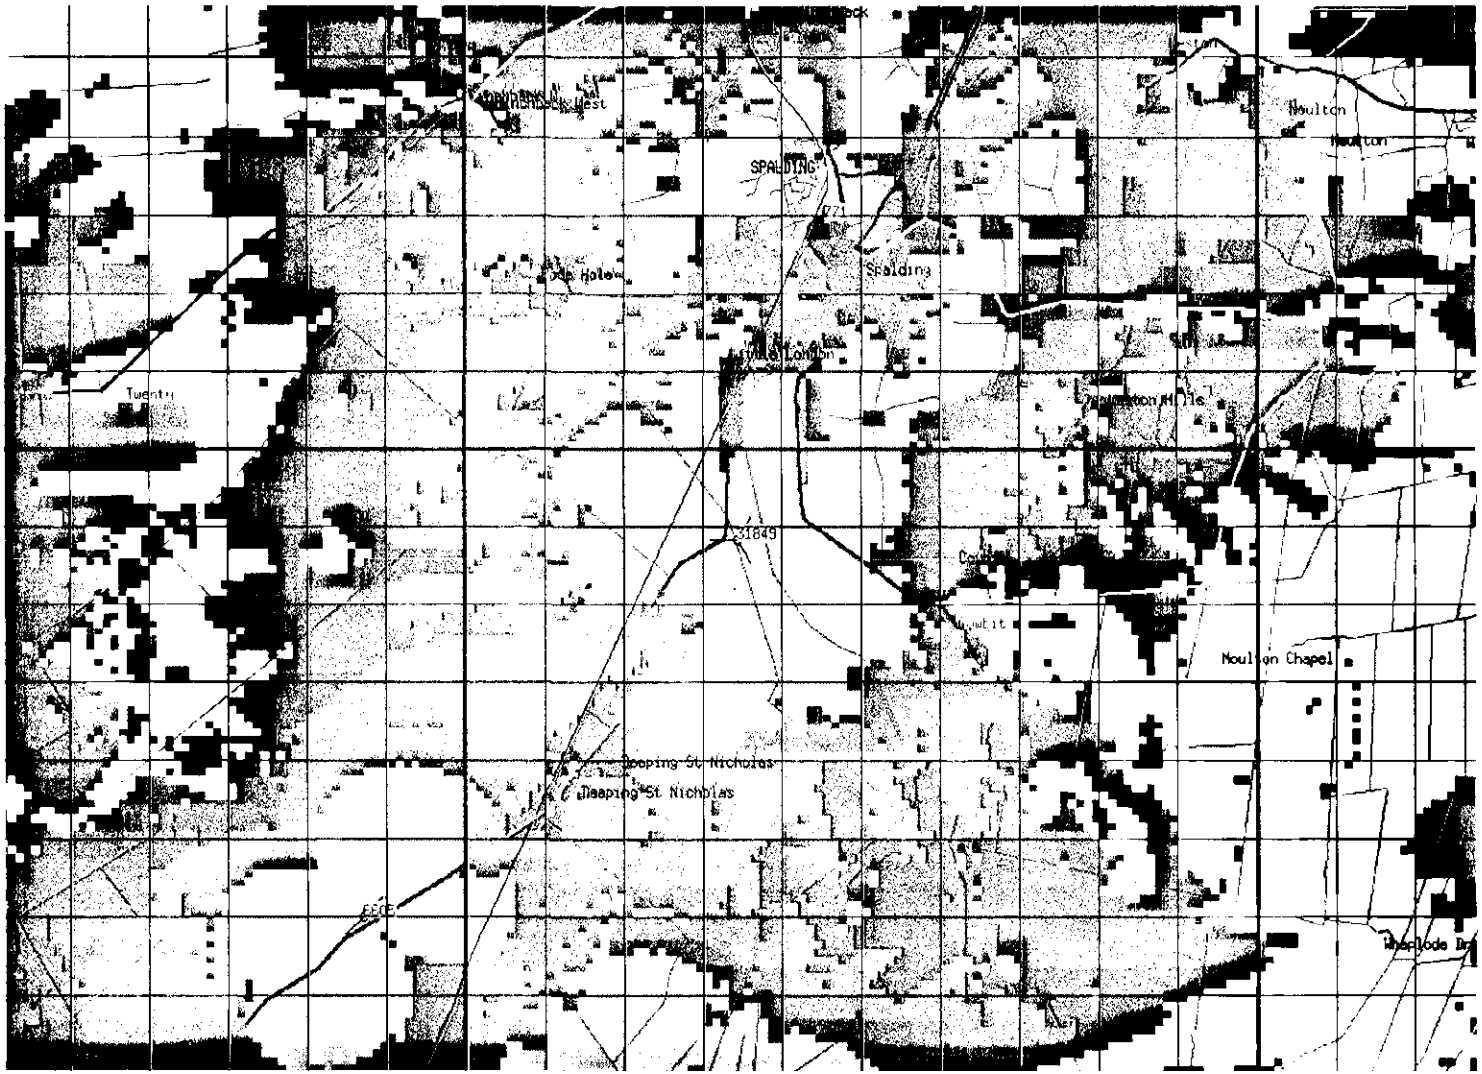


Vodafone Coverage at Cowbit, Lincolnshire showing Planned Site at Chestnut Farm, Deeping St Nicholas & Planned site at Willow Tree Farm (31849) (Scale; 1:25000)

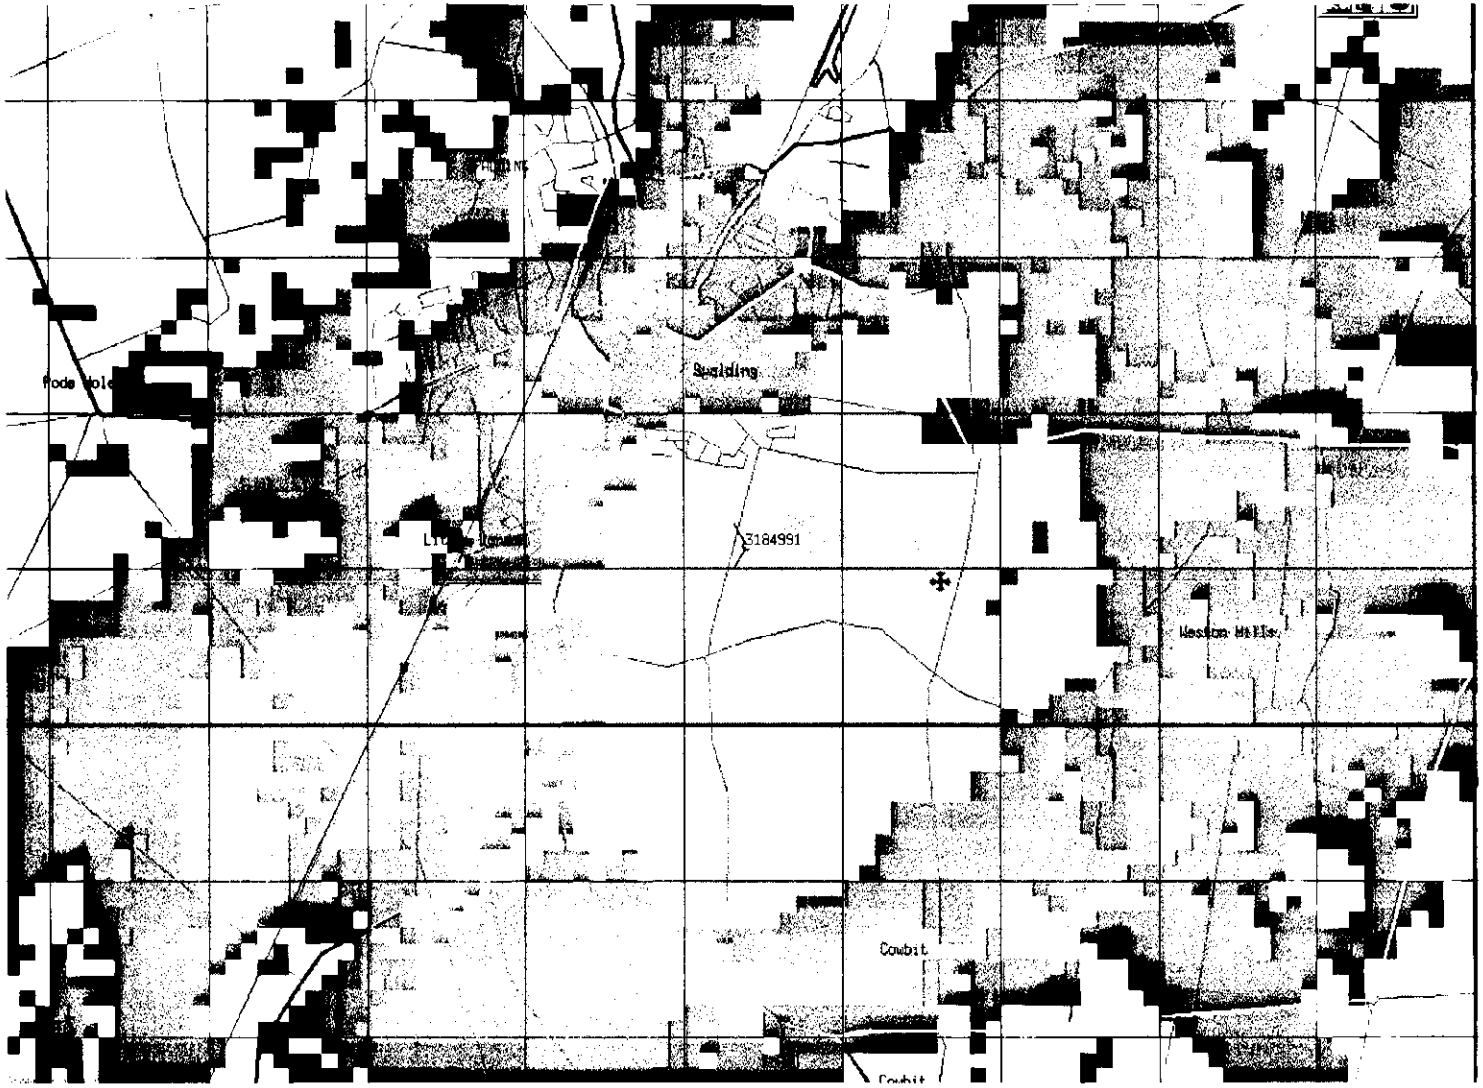


Vodafone Coverage at Cowbit, Lincolnshire showing Alternative site (31849).
(Scale: 1:25000)

vodafone

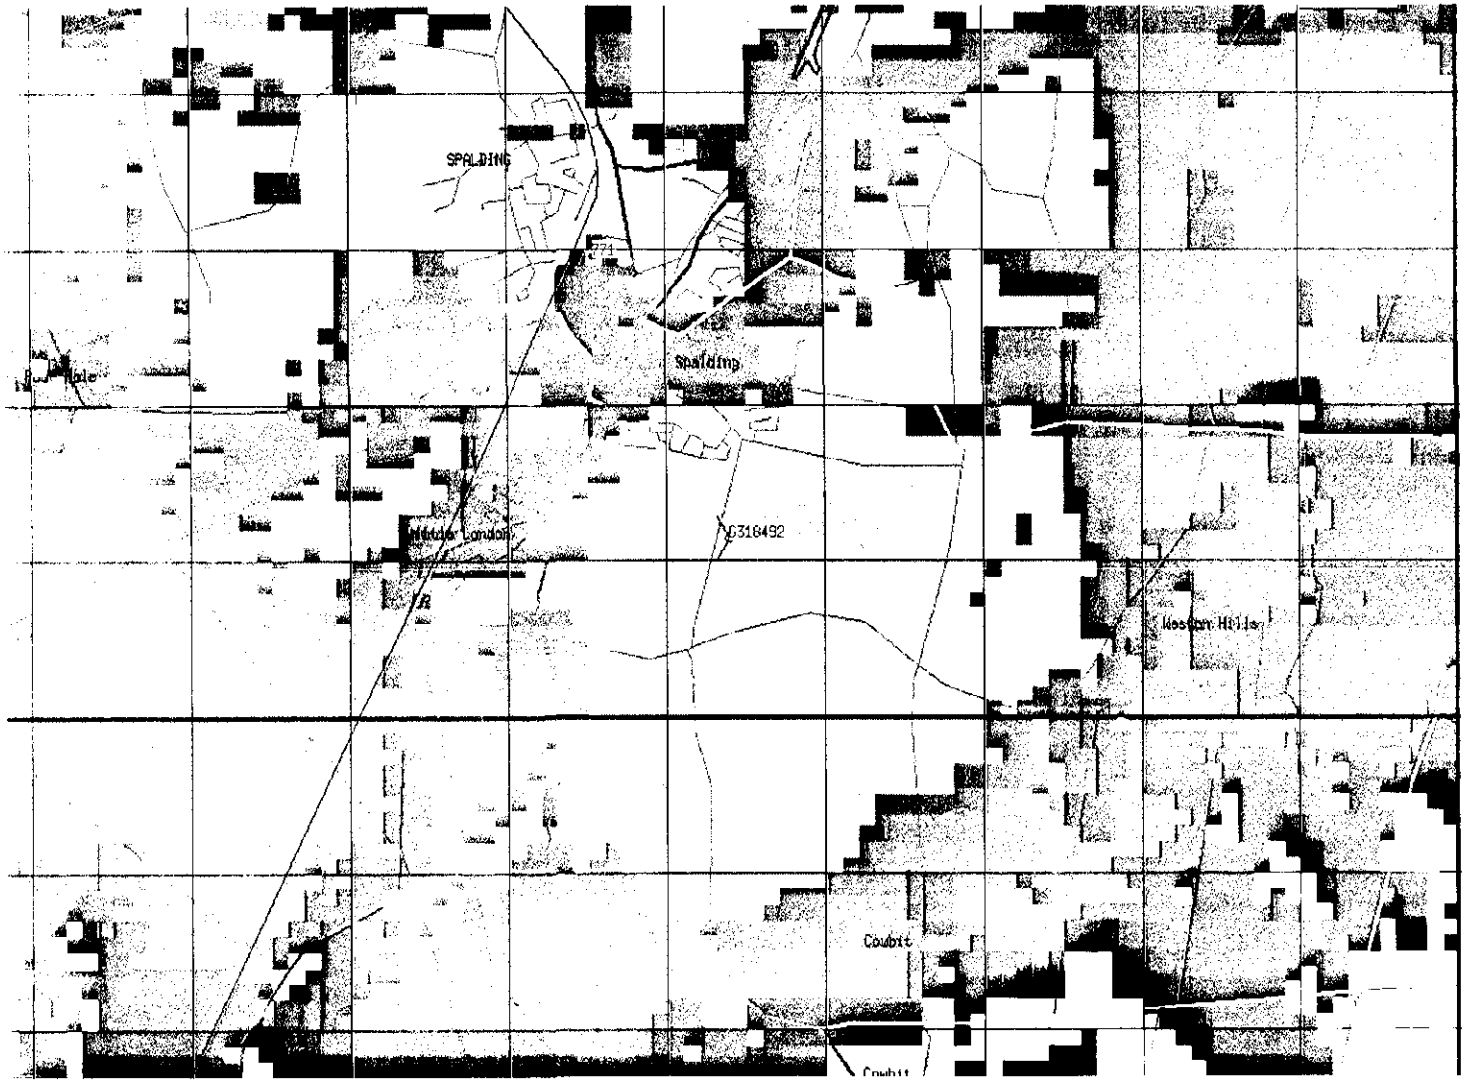


Vodafone Coverage at Cowbit, Lincolnshire showing Alternative site (31849).
(Scale: 1:25000)


vodafone

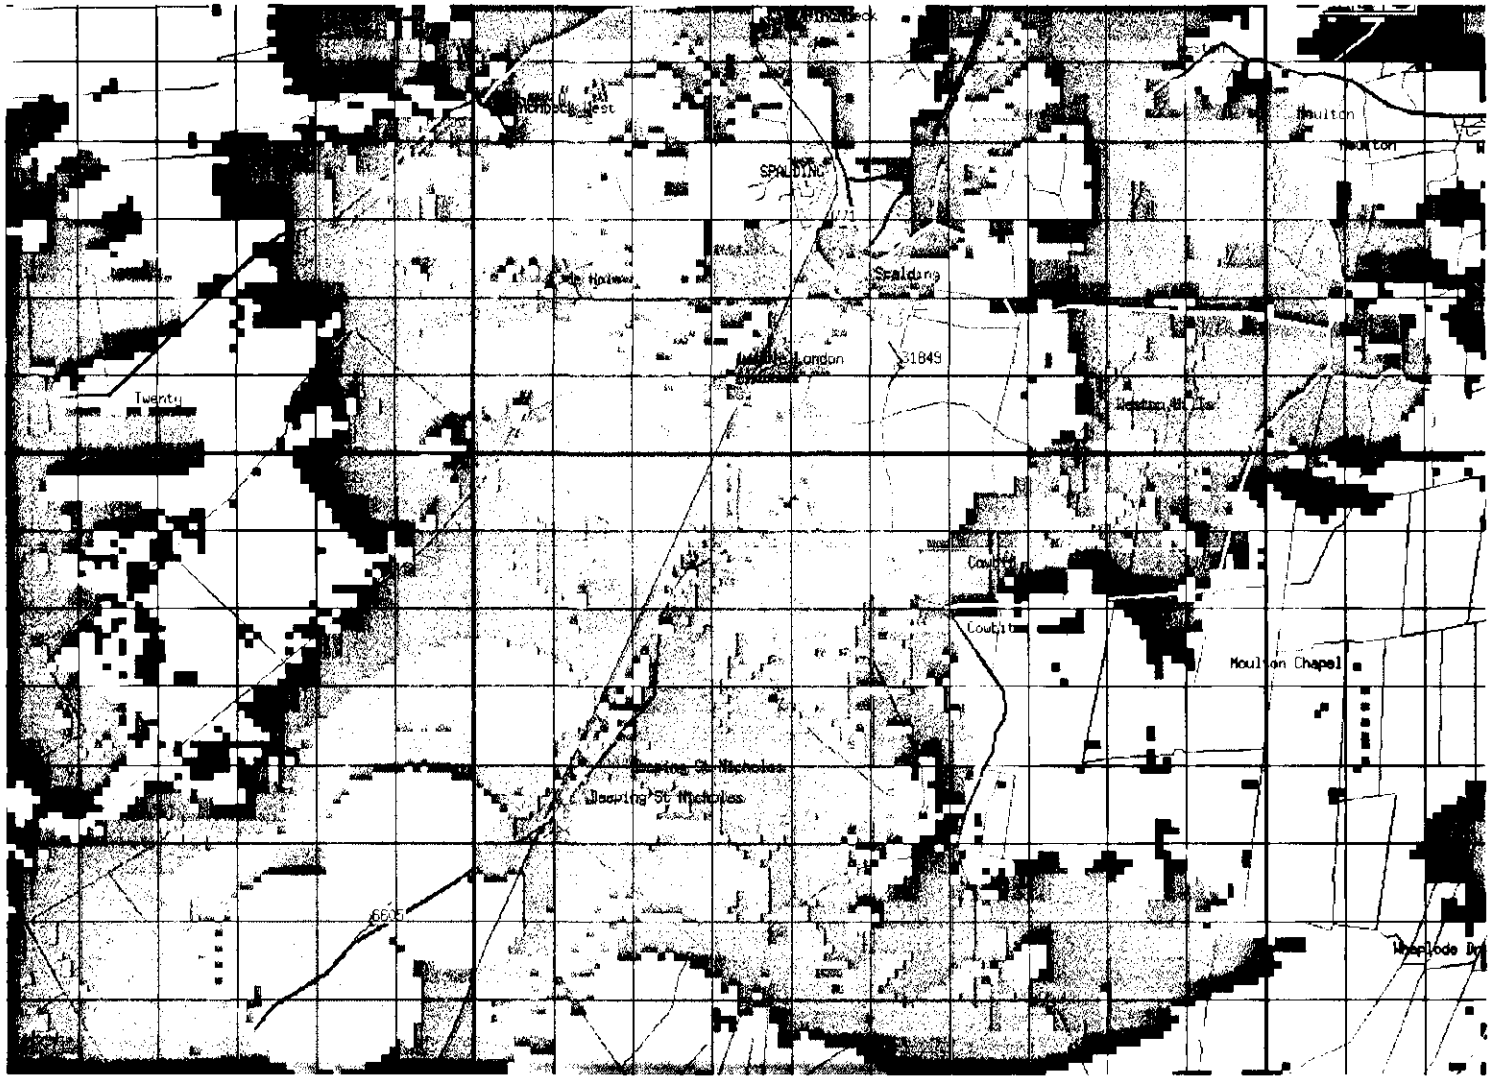


Vodafone Coverage at Cowbit, Lincolnshire showing Planned Site at Chestnut Farm, Deeping St Nicholas & Alternative site (31849) (Scale; 1:25000)

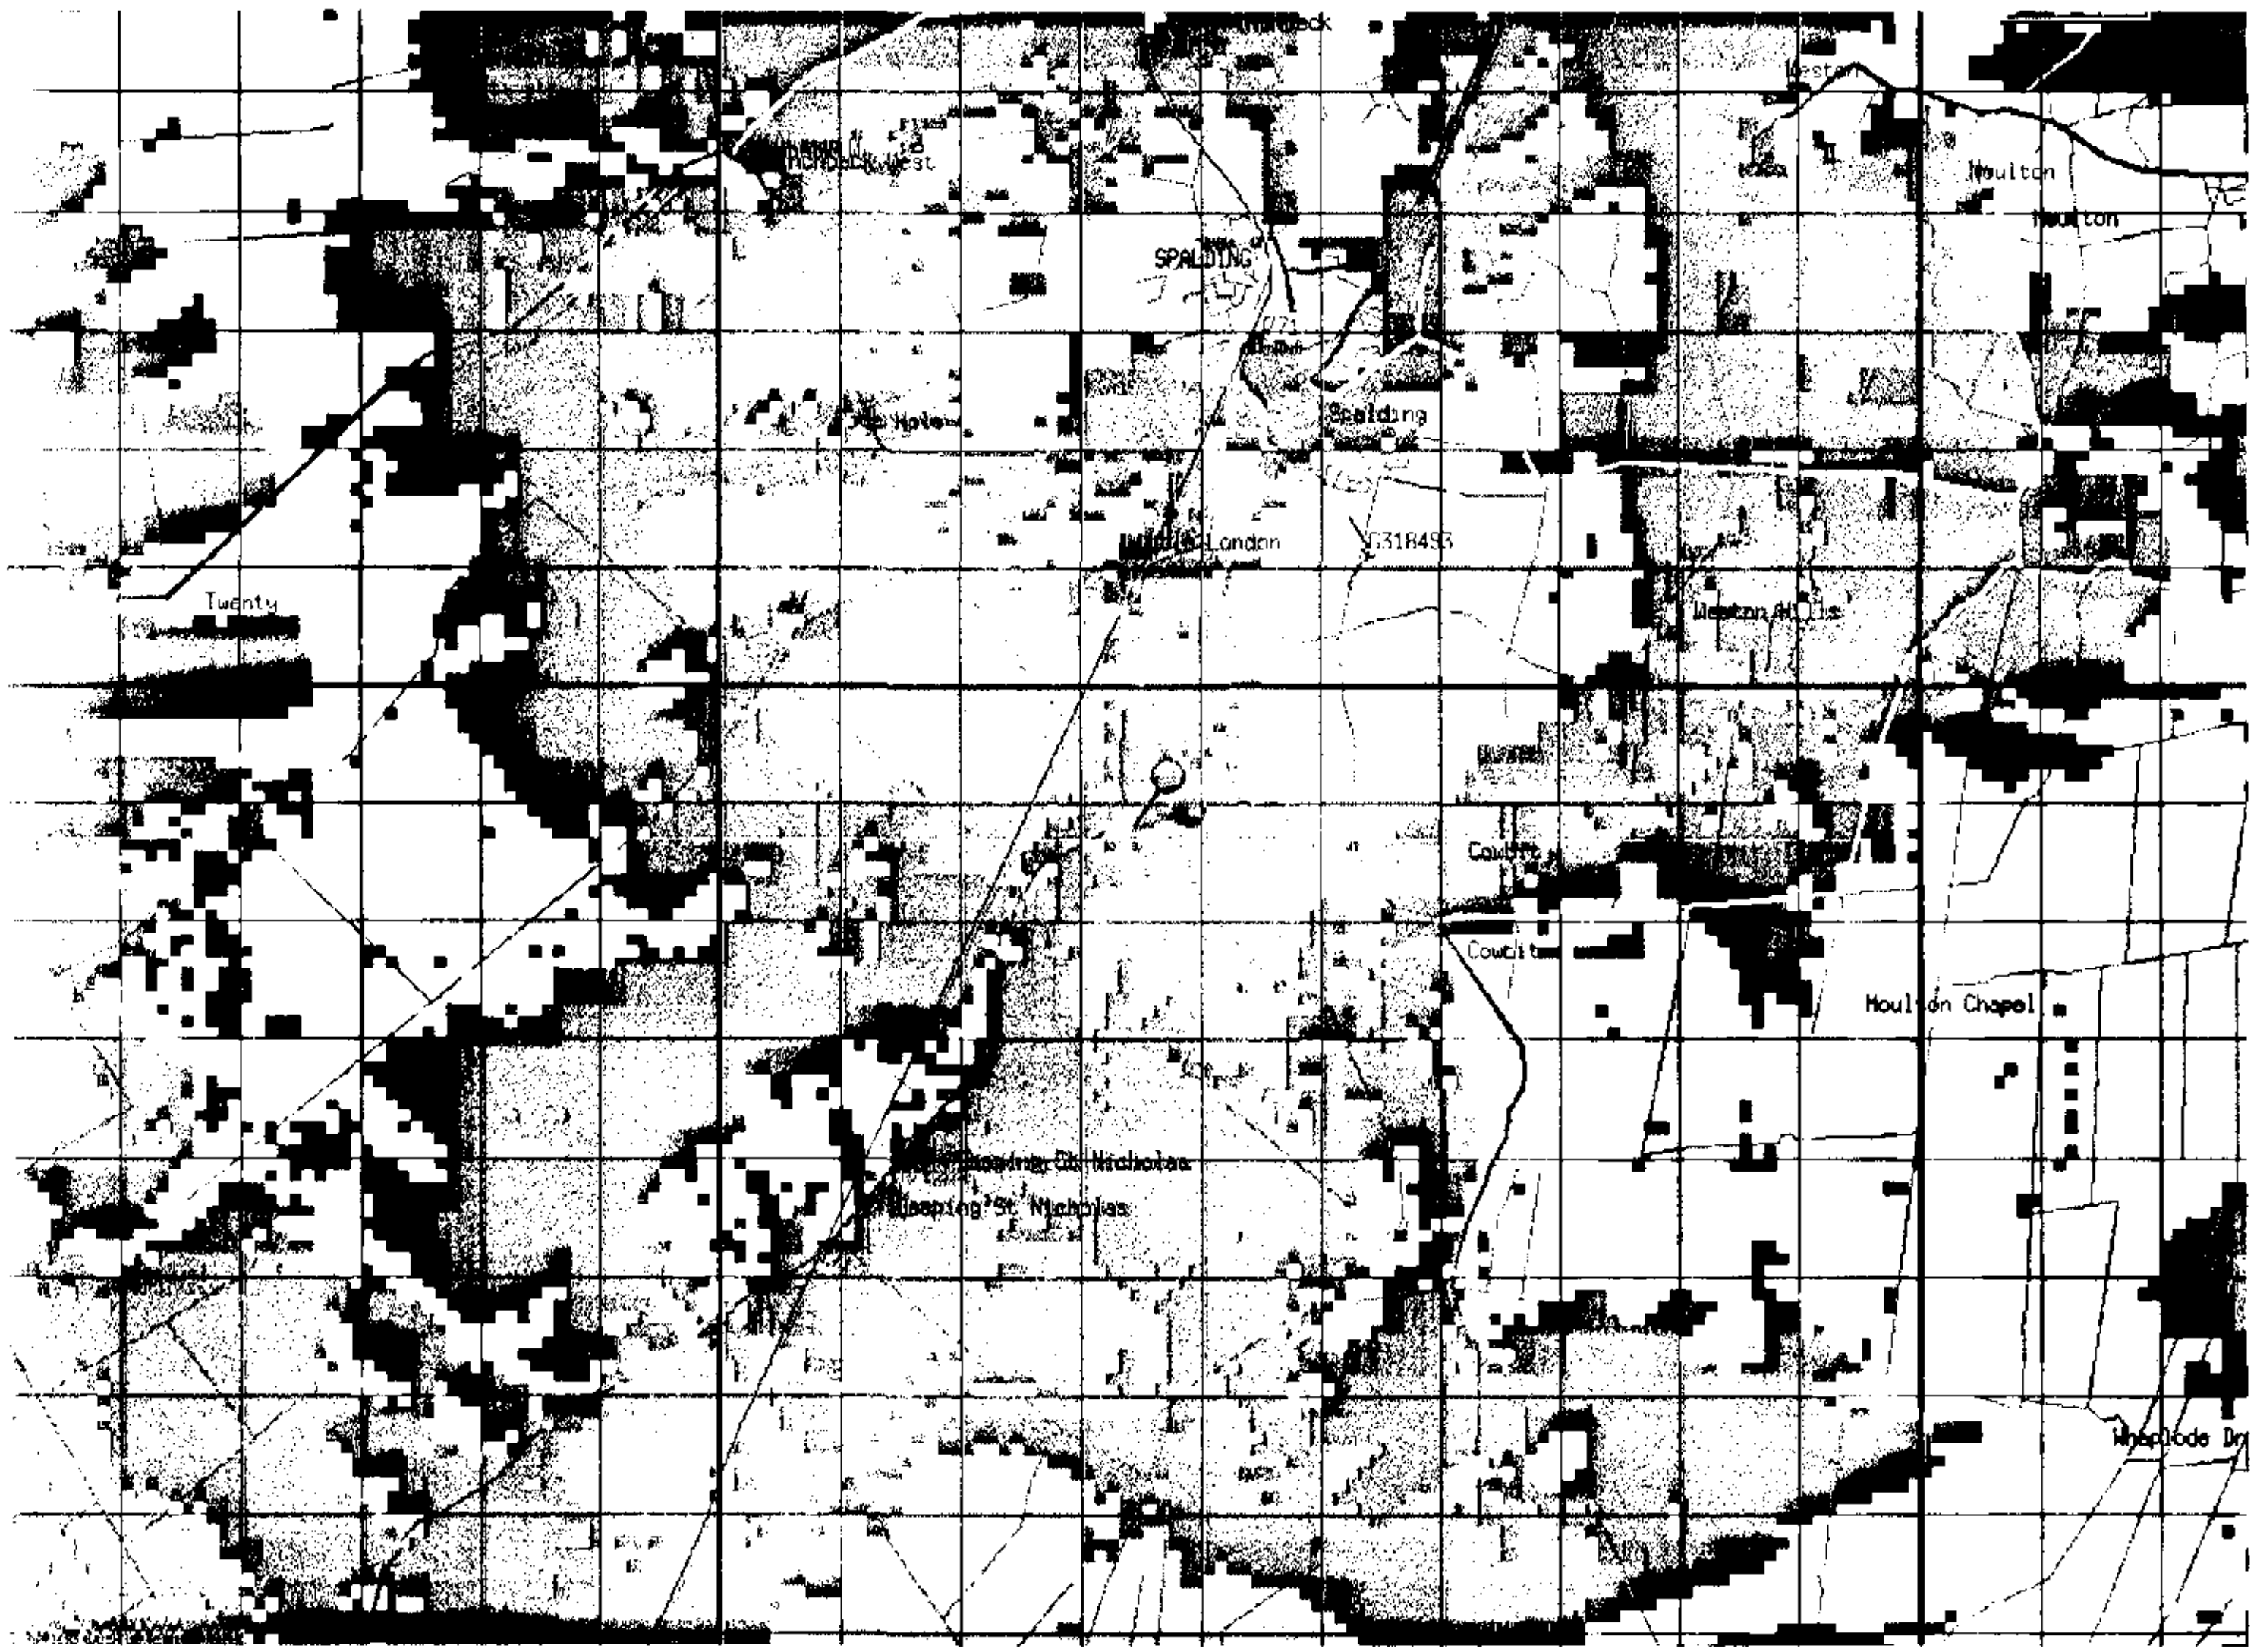

Vodafone Coverage at Cowbit, Lincolnshire showing Alternative site (31849). (Pin shows where proposed site is)
(Scale: 1:25000)

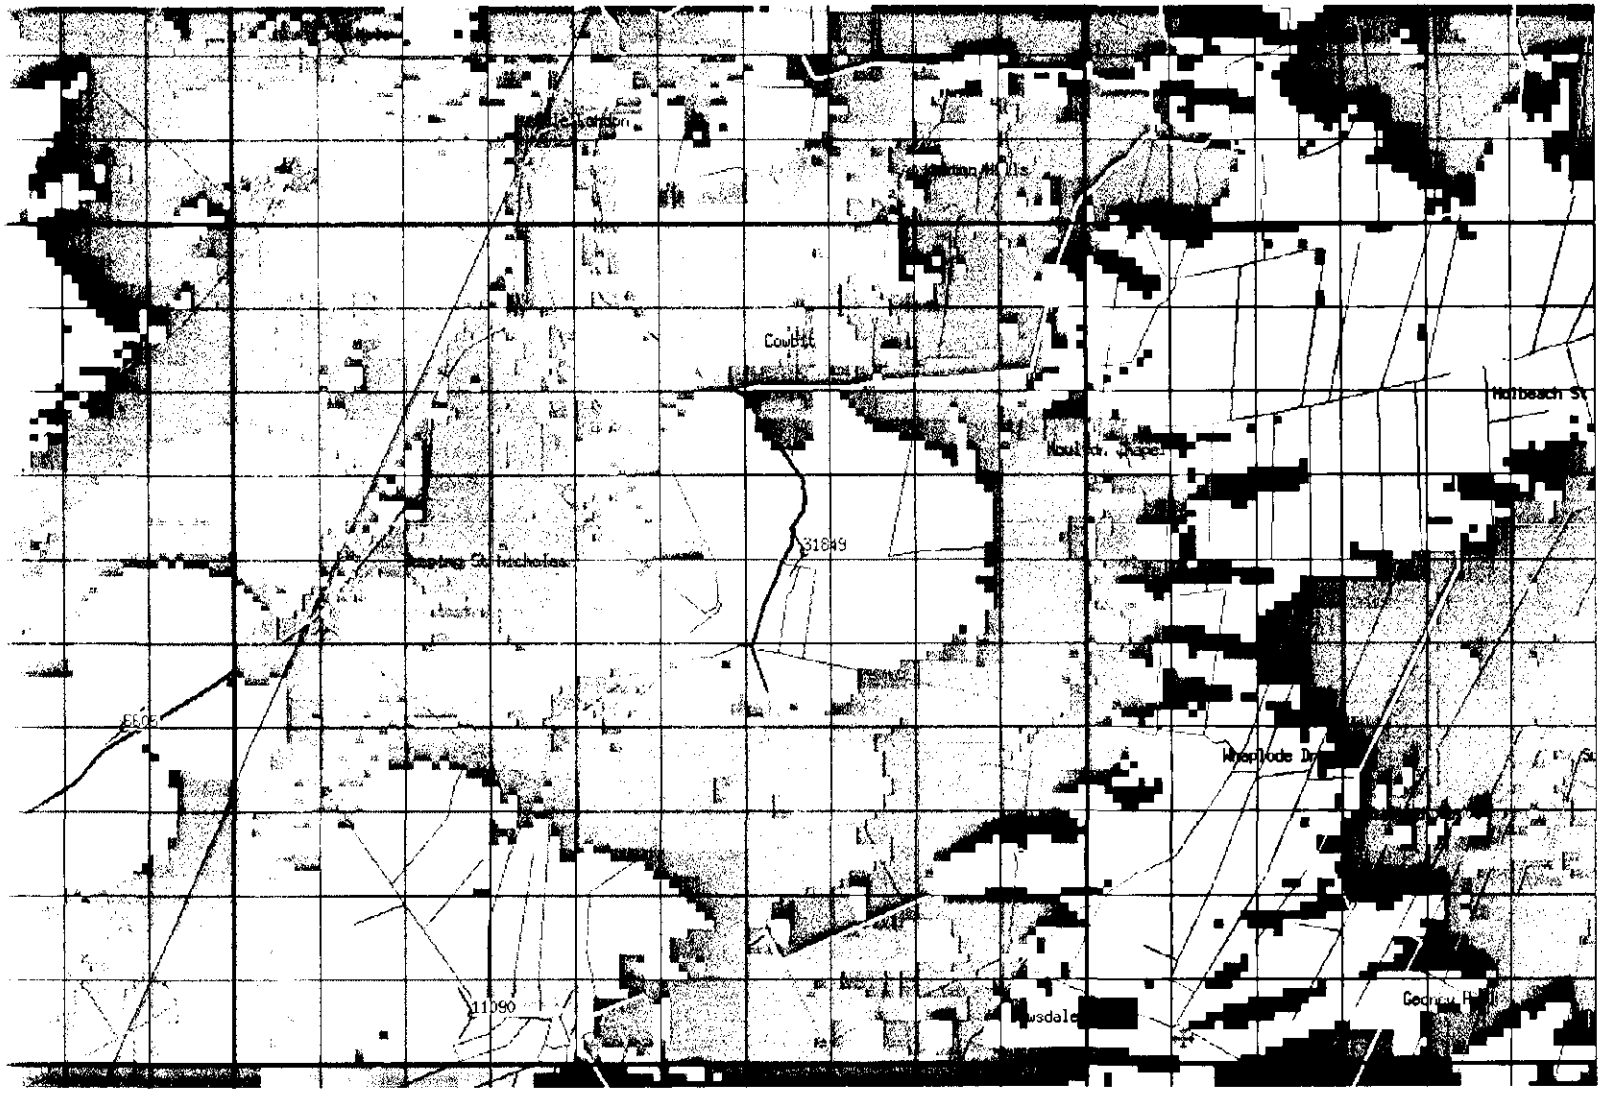

Vodafone Coverage at Cowbit, Lincolnshire showing Alternative site (31849).
(Scale: 1:50000)

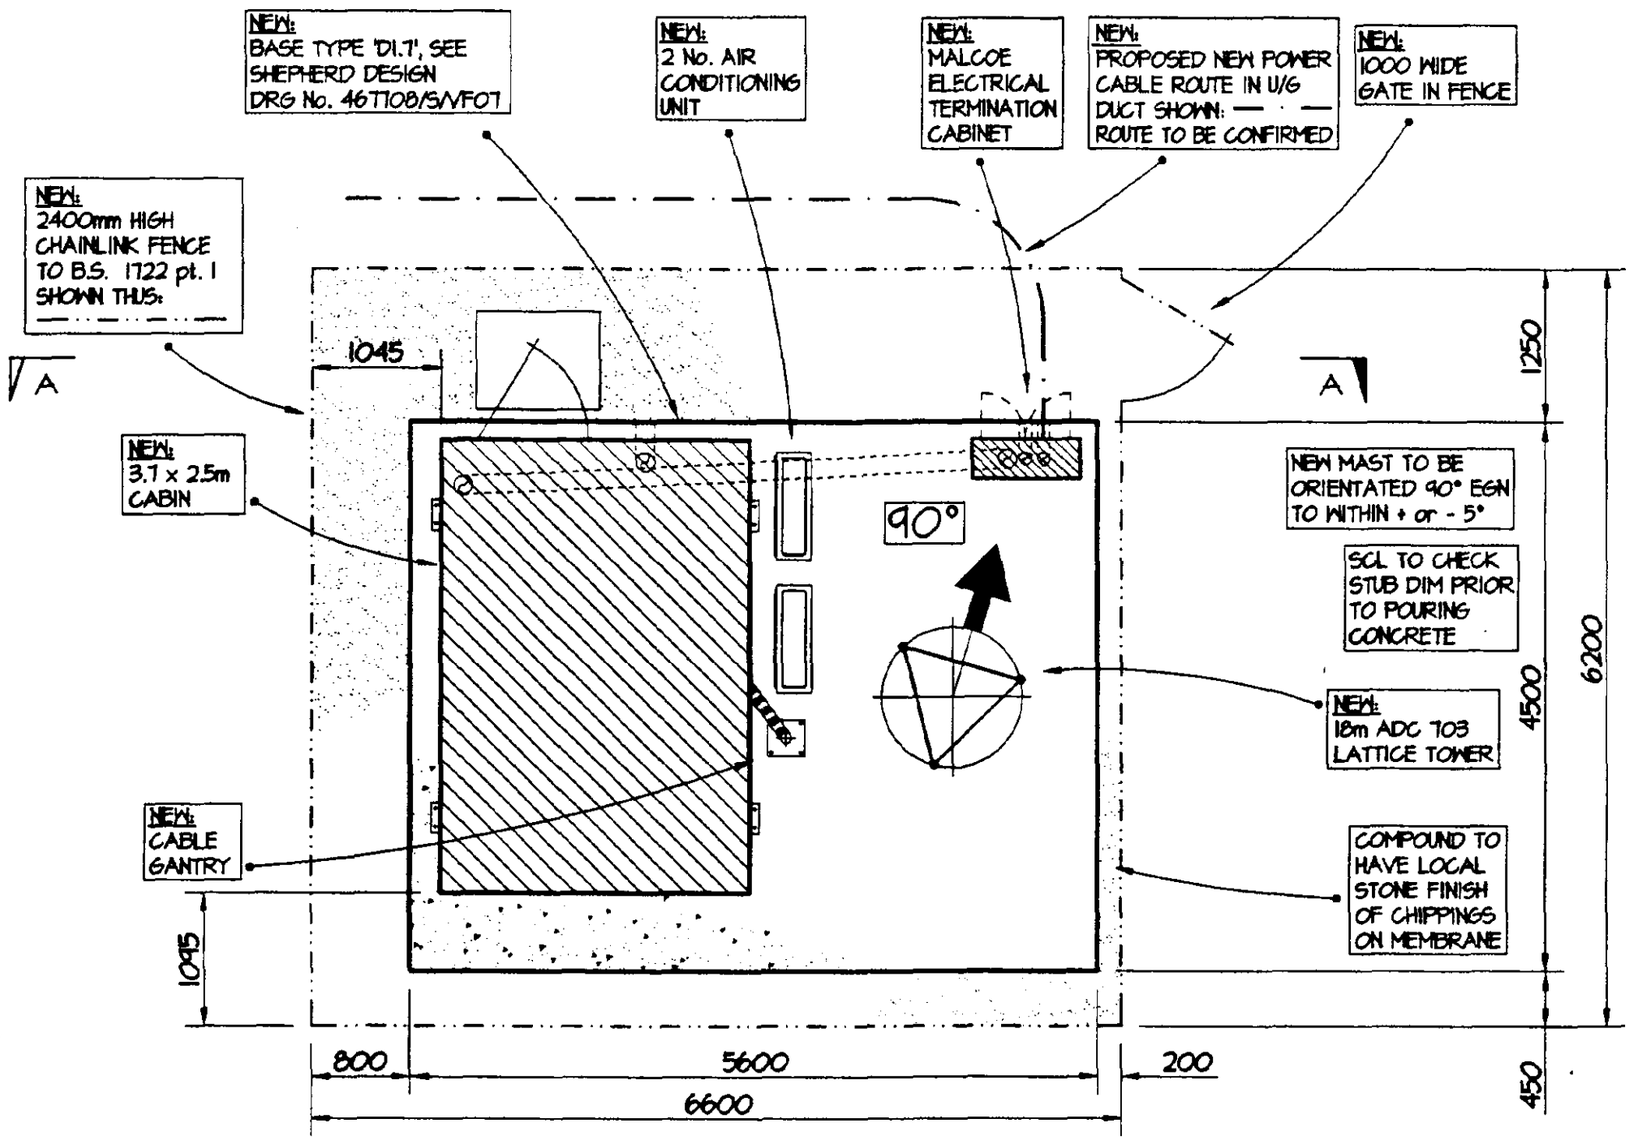

NOTES

1. DO NOT SCALE OFF THIS DRAWING
2. THIS DRAWING IS TO BE READ IN CONJUNCTION WITH DRG No.'s 3014A-C

CONSTRUCTION NOTES

1. CABIN TO BE CONTAINERISED
2. STANDARD BASE CONSTRUCTION
3. ALL DUCTS TO HAVE LONG RADIUS EASY BENDS
4. SCL TO EXPOSE THE EXISTING U/G PIPE NEAR NEW SITE LOCATION BEFORE WORK COMMENCES.
5. TOP OF NEW BASE TO BE 150mm ABOVE ROAD LEVEL TO AVOID ROAD DRAINAGE PROBLEMS

SOUTH HOLLAND DC
HOUSING & PLANNING
23 JUN 2000
Ref: 0795/00

FOUNDATION PLAN (1:50)

Date	Issue	Amendment	By	Chk

SHEPHERD design
Shepherd Design
Frederick House
Fulford Road
York Y010 4EA
England
Tel: +44 (0)1904 654533
Fax: +44 (0)1904 610256
Certificate No FS25312

Client: vodafone

Drawing Issue Status: PRELIMINARY ☐ TENDER ☐ CONSTRUCTION ☐

Drawn:	L Baker
Date:	15/03/00
Scale:	1:50
Checked:	J Leffler

Project: CELL SITE 31849A COWBIT


Drawing Title: FOUNDATION PLAN

© Shepherd Design


Dwg No:					
396170	S	3014	B	SD	-

FOR SITE LOCATION MAPS REFER TO SEE DRAWING No. 3014M

NOTES
1. DO NOT SCALE OFF THIS DRAWING
2. THIS DRAWING IS TO BE READ IN CONJUNCTION WITH DRG No.'s 3014A-C

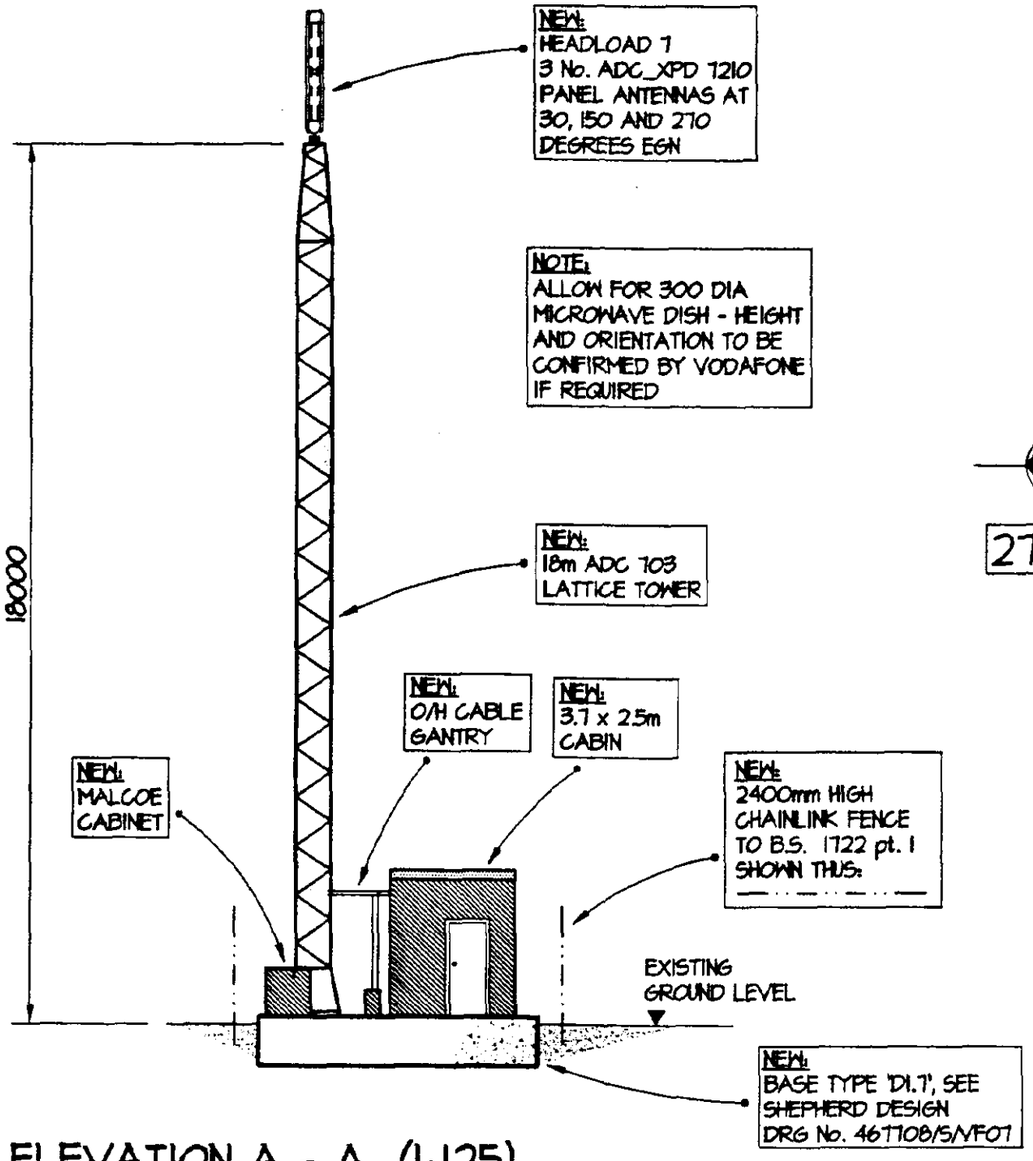

ELEVATION A - A (1:125)

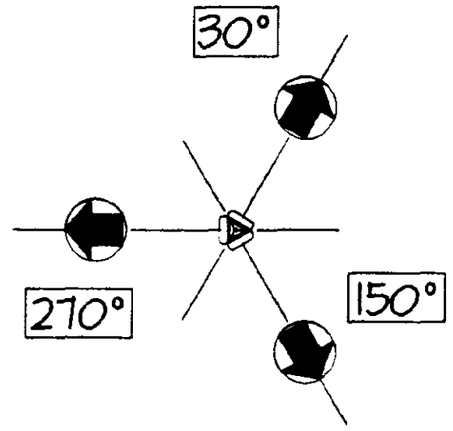

PLAN ON ANTENNA HEADLOAD 7

SOUTH HOLLAND DC
HOUSING & PLANNING
23 JUN 2000
Ref: 0795/00

HEALTH AND SAFETY NOTES

1. LAND USES & GROUND CONDITIONS:	RURAL
2. EXISTING SERVICES:	U/G
3. TRAFFIC SYSTEMS & RESTRICTIONS:	PUBLIC
4. SITE ACCESS & EGRESS:	FROM EXISTING ROAD
5. EXISTING STRUCTURE:	GREENFIELD
6. DEMOLITIONS:	NO
7. EXISTING 'AS-BUILT & SERVICES SURVEY DRGS':	NO
8. INFO RELATING TO ADJOINING PROPERTIES:	NO
9. LOCATION OF SITE WELFARE ACCOMMODATION:	TO BE AGREED
10. UNLOADING/LOADING LOCATION:	TO BE AGREED
11. RESTRICTIONS OF TRAFFIC/ PEDESTRIAN ROUTES:	RESTRICTIONS TO BE IN FORCE DURING CRANAGE & UNLOADING OPERATIONS. PRINCIPLE CONTRACTOR TO MAKE PROVISION FOR THIS IN HIS METHOD STATEMENT.

Date	Issue	Amendment	By	Chk

SHEPHERD design
Shepherd Design
Frederick House
Fulford Road
York Y010 4EA
England
Tel: +44 (0)1904 654533
Fax: +44 (0)1904 610256
Certificate No FS25312

Client: vodafone

Drawing Issue Status: PRELIMINARY ☐ TENDER ☐ CONSTRUCTION ☐

Drawn:	L Baker
Date:	15/03/00
Scale:	1:125
Checked:	J Leffler

Project: CELL SITE 31849A
COWBIT

Drawing Title: ELEVATION A-A

Dwg No: 396170 S | 3014 C | SD | -

© Shepherd Design