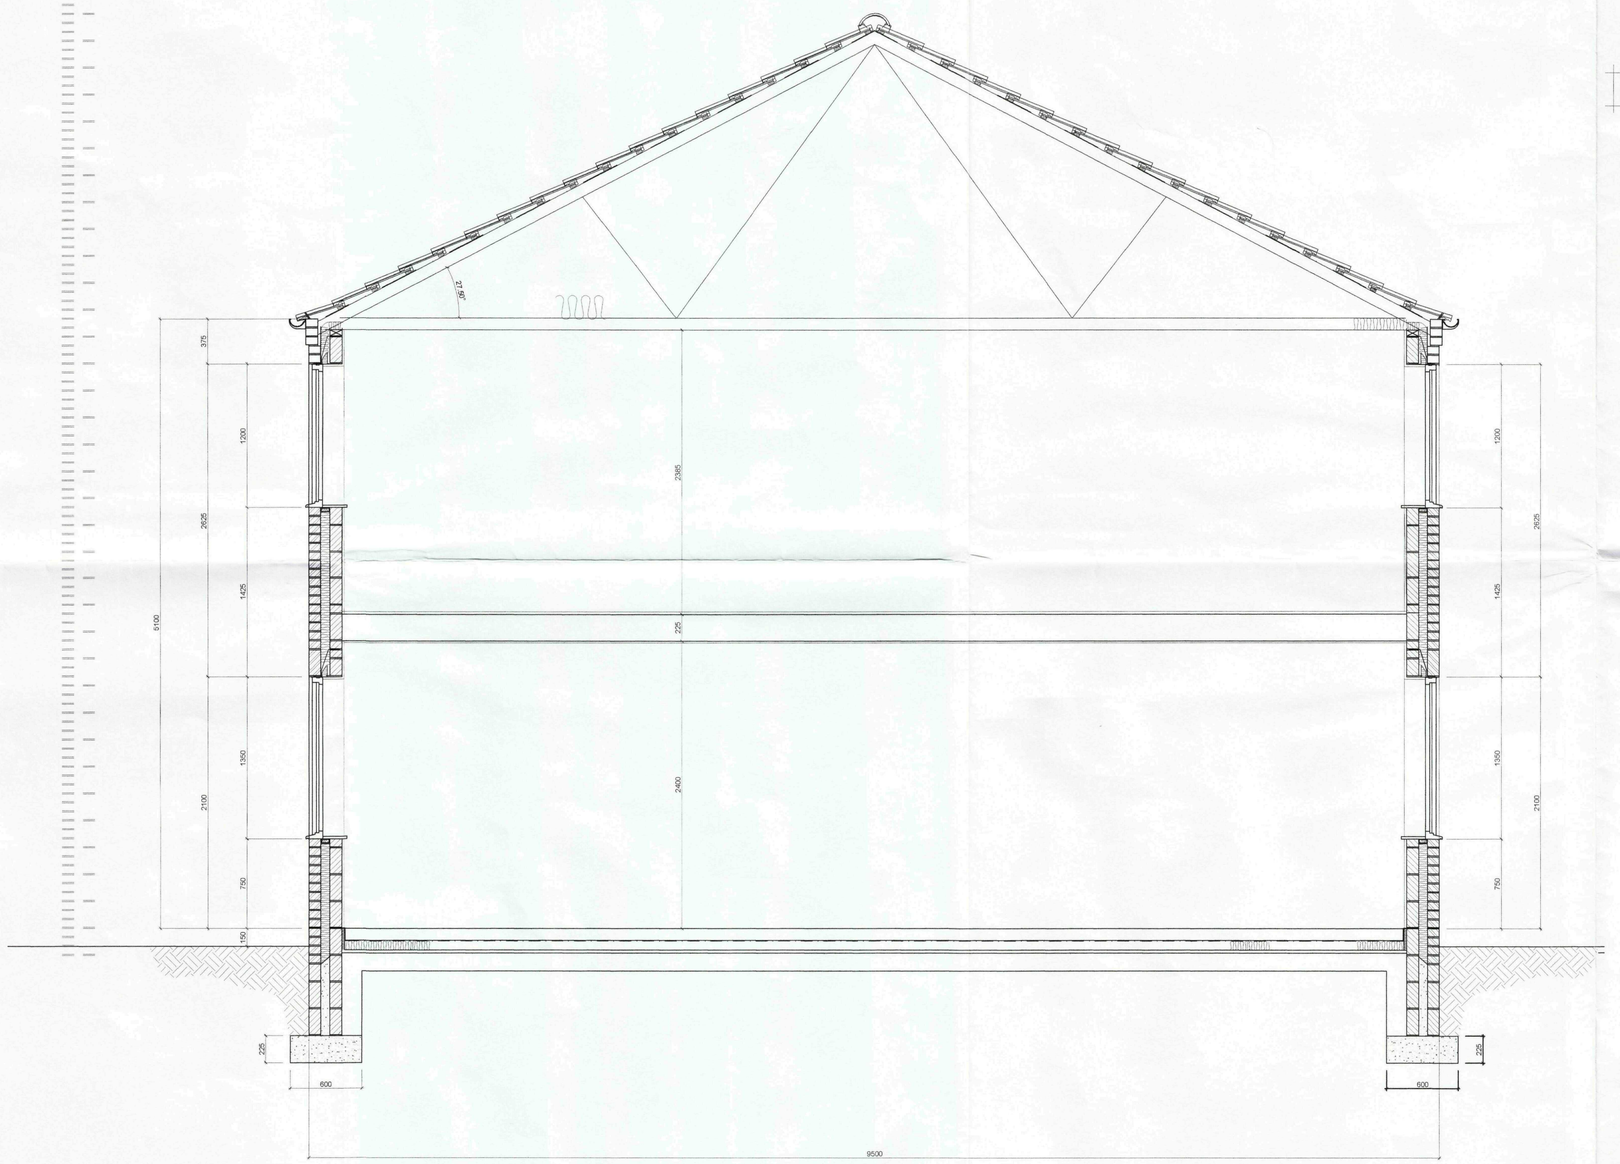


Proposed Section
Scale 1:25

Drawings Issued for Planning Permission Only

SHDC
PLANNING & DEVELOPMENT
- 7 JUN 2006
Ref. 0796/06

rev "A" - Amended to suit the Planning Dept's comments

GENERAL CONDITIONS
Contractors are resonsible for checking all dimensions on site when work commences and before ordering any materials.Any discrepancies should be brought to the attention of the Client for remedial action before commencing further.

All details shown are based on typical site conditions for that area, any abnormal conditions should be brought to the attention of the Client and Local Authority.

The notes shown are mainly to cover the requirements of Building Regulations and should not be treated as full specification.

No allowance has been made for any Structural Calculations,a "SAP" calculation, Soil Investigation or Flood Risk Assessment.If deemed necessary then these will be a chargeable extra.All steel beam sizes shown on drawing are all subject to confirmation from Structural Engineer.

All materials not specified to be of a standard suitable for the work proposed and be fit for purpose.All work to be in accordance with good building practise and all necessary BS codes for Workmanship on Building Sites.


Client :
Brian Harding Construction
Water Cottage
16A Water Lane
Spalding
PE11 2TQ

Site :
Proposed Residential Development @ River Bank, Spalding

remway design Ltd
c / o South Lincs Plant Hire
Enterprise Way
Pinchbeck
Spalding
P E 1 1 3 Y R
Tel / Fax: 01775 768 921
Mobile : 07815 112 058
e-mail: jason@remwaydesign.co.uk

Date : **march06** | Scale : **As Noted**

Drawing No:
rem 1201 - 02 "A"

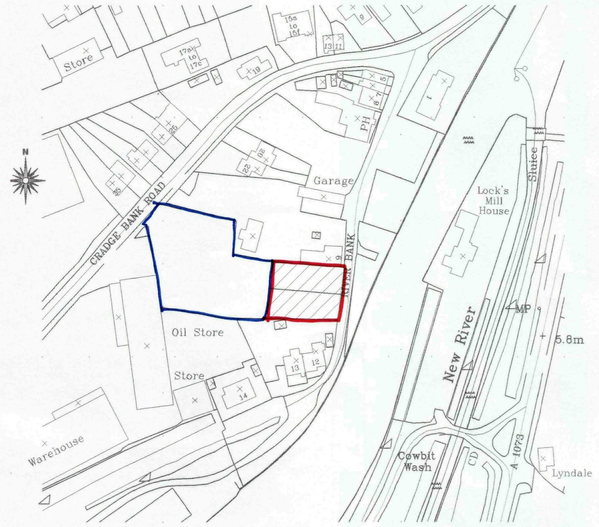

Site Location Plan
Scale 1:1250



Site Block Plan
Scale 1:250

Drawings Issued for Planning Permission Only

rev 'B'- 01.06.06 - Amended to gain Planning Permission as advised by C.Crew

rev 'A' - 11.05.06 - Amended to gain Planning Permission as advised by C.Crew

GENERAL CONDITIONS
Contractors are resonsible for checking all dimensions on site when work commences and before ordering any materials.Any discrepancies should be brought to the attention of the Client for remedial action before commencing further.

All details shown are based on typical site conditions for that area, any abnormal conditions should be brought to the attention of the Client and Local Authority.

The notes shown are mainly to cover the requirements of Building Regulations and should not be treated as full specification.

No allowance has been made for any Structural Calculations,a "SAP" calculation, Soil Investigation or Flood Risk Assessment.If deemed necessary then these will be a chargeable extra.All steel beam sizes shown on drawing are all subject to confirmation from Structural Engineer.

All materials not specified to be of a standard suitable for the work proposed and be fit for purpose.All work to be in accordance with good building practise and all necessary BS codes for Workmanship on Building Sites.

SHDC
PLANNING & DEVELOPMENT
- 7 JUN 2006
Ref. 0796/06

SUPERSEDED


Client :
Brian Harding Construction
Water Cottage
16A Water Lane
Spalding
PE11 2TQ

Site :
Proposed Residential Development @ River Bank, Spalding

remway design Ltd
c / o South Lincs Plant Hire
Enterprise Way
Pinchbeck
Spalding
P E 1 1 3 Y R
Tel / Fax: 01775 768 921
Mobile : 07815 112 058
e-mail: jason@remwaydesign.co.uk


Date : march06 | Scale : As Noted

Drawing No:
rem 1201 - 03 "B"

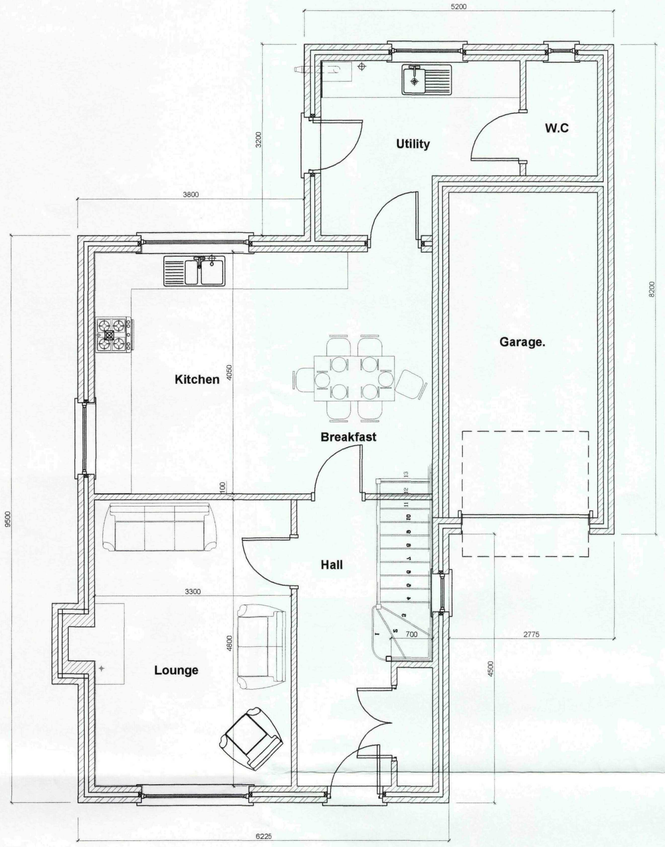

Proposed Grd Floor Plan

Scale 1:50

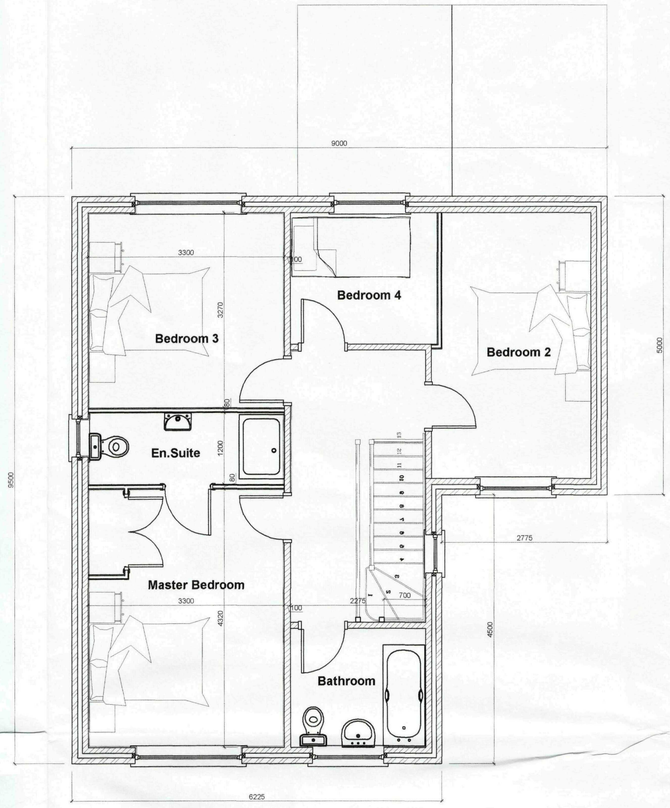

Proposed First Floor Plan


Scale 1:50

SHDC
PLANNING & DEVELOPMENT
- 7 JUN 2006
Ref. 07/0606




Front Elevation

Scale 1:100

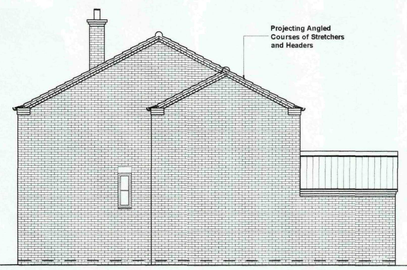


Side Elevation

Scale 1:100

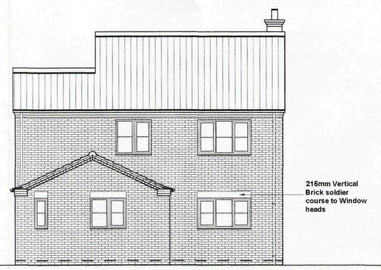

Rear Elevation

Scale 1:100

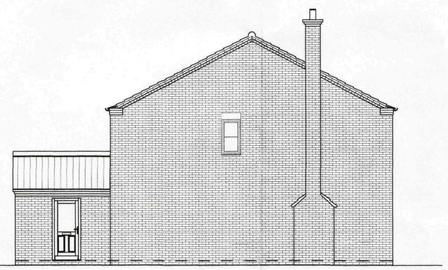

Side Elevation

Scale 1:100

SUPERSEDED

Drawings Issued for Planning Permission Only

rev "D" - 05.06.06 - Amended to suit Clients comments

rev "C" - Amended to suit the Planning Dept's comments

rev "B" - 16.05.06 - Amended to suit Clients comments

rev "A" - 11.05.06 - Amended to gain Planning Permission as advised by C.Crew

GENERAL CONDITIONS
Contractors are resonsible for checking all dimensions on site when work commences and before ordering any materials.Any discrepancies should be brought to the attention of the Client for remedial action before commencing further.

All details shown are based on typical site conditions for that area, any abnormal conditions should be brought to the attention of the Client and Local Authority.

The notes shown are mainly to cover the requirements of Building Regulations and should not be treated as full specification.

No allowance has been made for any Structural Calculations,a "SAP" calculation, Soil Investigation or Flood Risk Assessment.If deemed necessary then these will be a chargeable extra.All steel beam sizes shown on drawing are all subject to confirmation from Structural Engineer.

All materials not specified to be of a standard suitable for the work proposed and be fit for purpose.All work to be in accordance with good building practise and all necessary BS codes for Workmanship on Building Sites.


Client :
Brian Harding Construction
Water Cottage
16A Water Lane
Spalding
PE11 2TQ

Site :
Proposed Residential Development @ River Bank, Spalding

remway design Ltd
c / o South Lincs Plant Hire
Enterprise Way
Pinchbeck
Spalding
P E 1 1 3 Y R
Tel / Fax: 01775 768 921
Mobile : 07815 112 058
e-mail: jason@remwaydesign.co.uk

Date : **march06** | Scale : **As Noted**

Drawing No:
rem 1201 - 01"D"

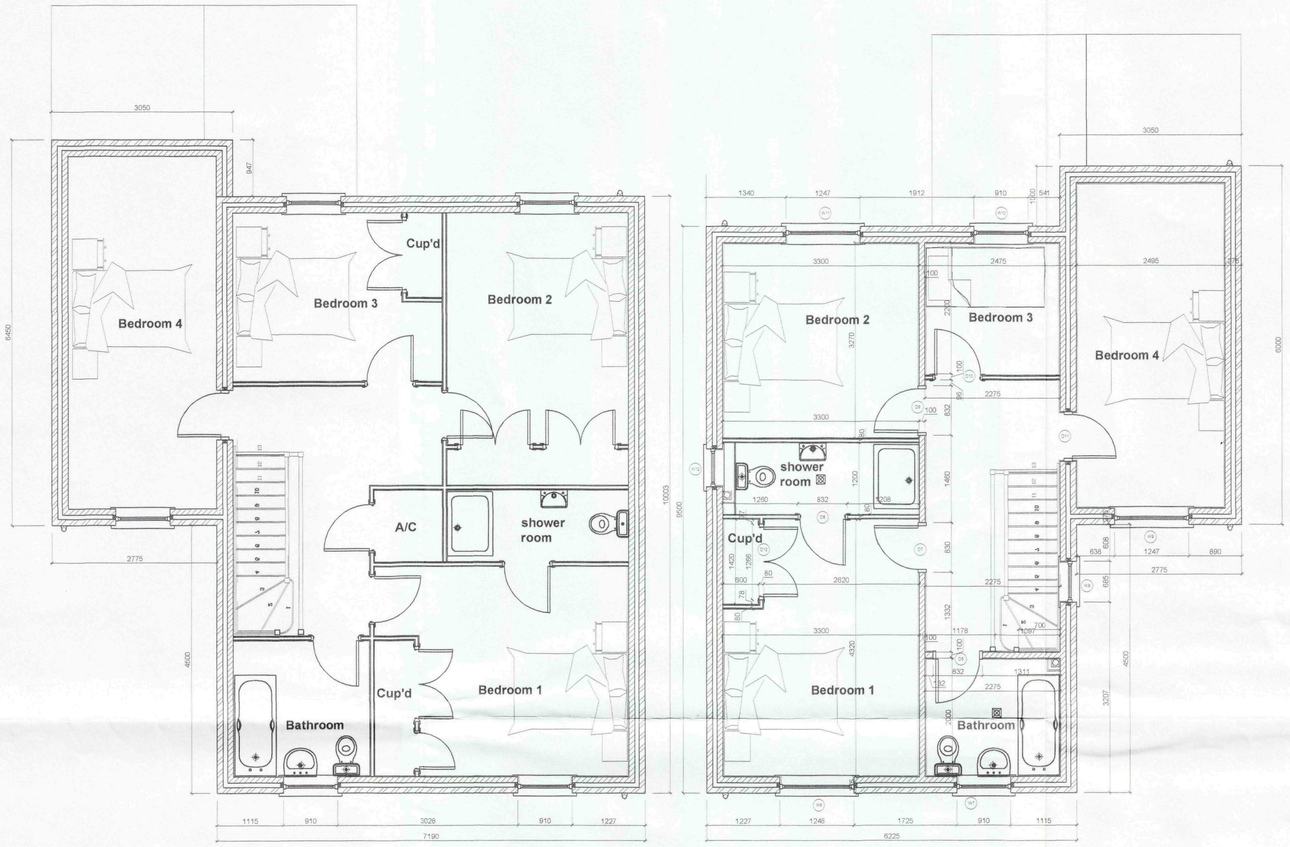

Proposed First Floor Plan

Scale 1:50



Site Location Plan

Scale 1:1250



Site Block Plan

Scale 1:250

Drawings Issued for Planning Permission Only

rev "B" - Amended to suit the PLanning dept.

rev "A" - Amended to suit the Planning Dept's comments

GENERAL CONDITIONS
Contractors are resonsible for checking all dimensions on site when work commences and before ordering any materials.Any discrepancies should be brought to the attention of the Client for remedial action before commencing further.

All details shown are based on typical site conditions for that area, any abnormal conditions should be brought to the attention of the Client and Local Authority.

The notes shown are mainly to cover the requirements of Building Regulations and should not be treated as full specification.

No allowance has been made for any Structural Calculations,a "SAP" calculation, Soil Investigation or Flood Risk Assessment.If deemed necessary then these will be a chargeable extra.All steel beam sizes shown on drawing are all subject to confirmation from Structural Engineer.

All materials not specified to be of a standard suitable for the work proposed and be fit for purpose.All work to be in accordance with good building practise and all necessary BS codes for Workmanship on Building Sites.

Client :
Brian Harding Construction
Water Cottage
16A Water Lane
Spalding
PE11 2TQ

Site :
Proposed Residential Development @ River Bank, Spalding

DETERMINED PLAN

AMENDED PLAN
Ref. A2 .

SHDC
PLANNING & DEVELOPMENT
2 6 SEP 2006
Ref. 0796/06.

remway design
c / o South Lincs Plant Hire
Enterprise Way
Pinchbeck
Spalding
P E 1 1 3 Y R
Tel / Fax: 01775 788 921
Mobile : 07815 112 058
e-mail: jason@remwaydesign.co.uk

Date : **march06** | Scale : **As Noted**

Drawing No:
rem 1201 - 02 "B"