



WEST ELEVATION

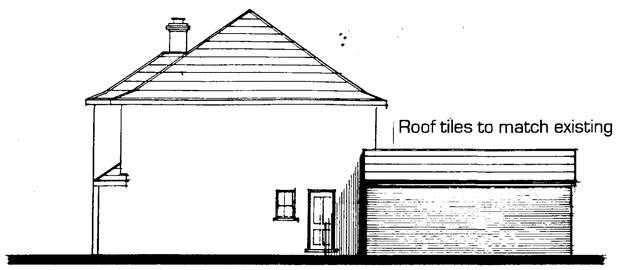

SOUTH ELEVATION



EAST ELEVATION

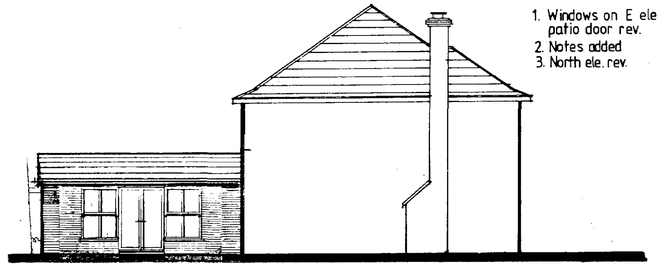

NORTH ELEVATION

notes


Do not scale from this drawing

This drawing is copyright and may not be altered, traced, photographed or used for any purpose other than than for which it is issued without permission from John D Lynch Partnership.


The General Contractor is to check all dimensions on site and report discrepancies to the Architect.

All details shown in this drawing including foundations are based upon typical site conditions related to the area. No responsibility can be accepted for abnormal conditions which may be discovered during construction unless reported to the Architects so that design amendments may be considered. Site soil surveys are recommended in respect of foundations to establish specific site conditions before foundation work is undertaken.


revision	*date*
1. Windows on E ele & patio door rev.	28/6/00
2. Notes added	7/7/00
3. North ele. rev.	29/8/00

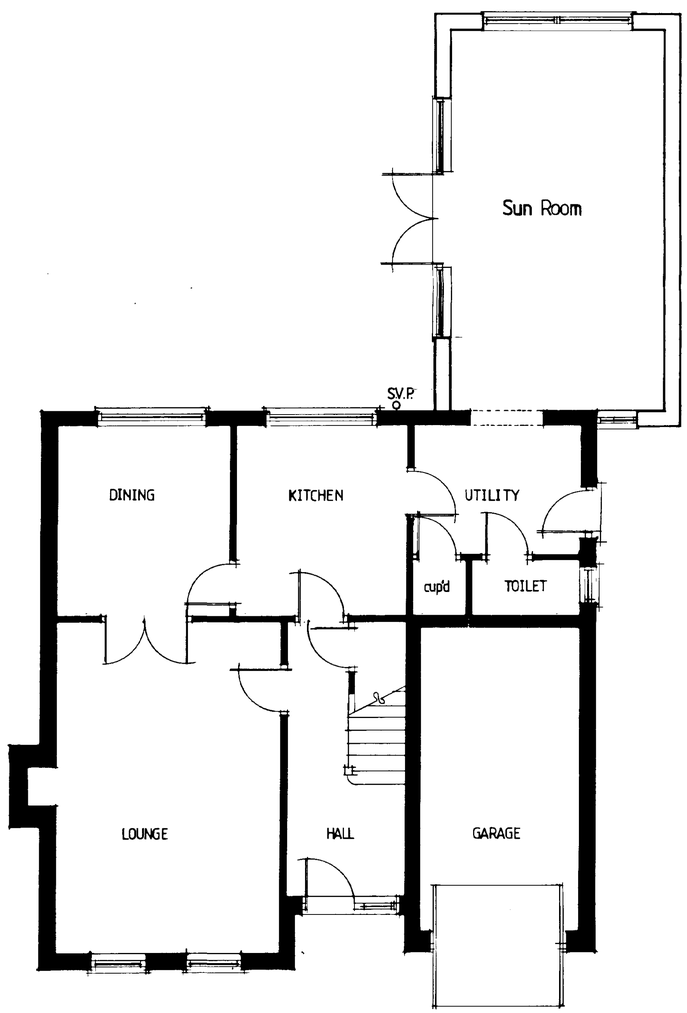

GROUND FLOOR PLAN (scale 1:50)

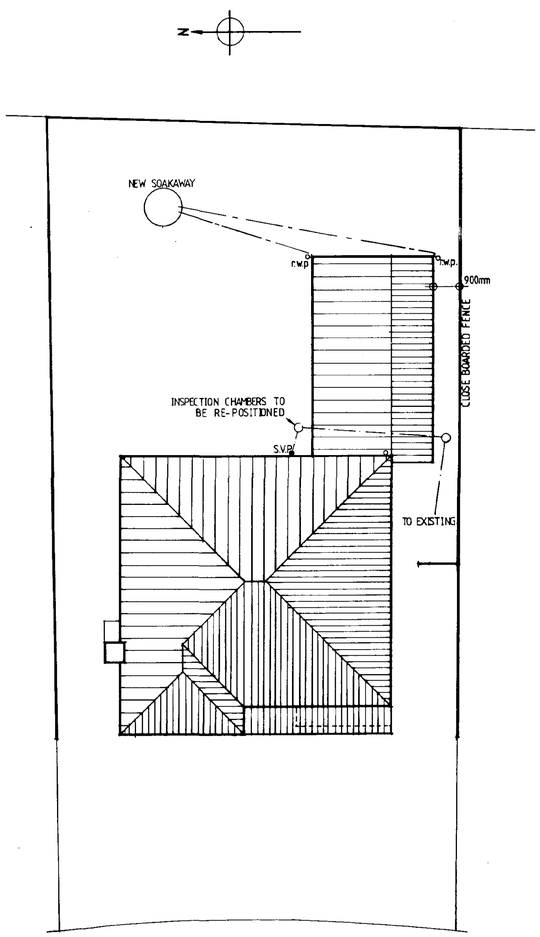

SITE PLAN (scale 1:100)

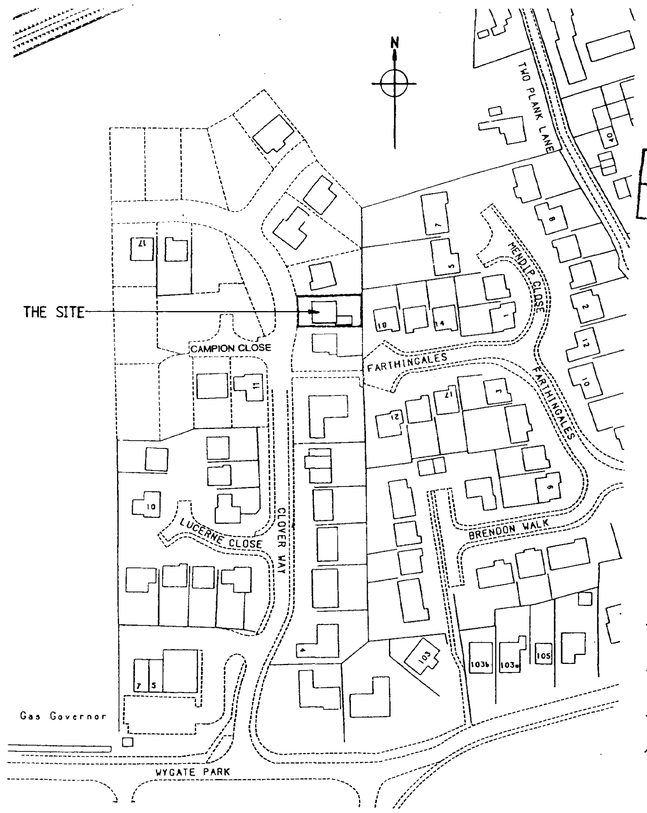

LOCATION PLAN (scale 1:1250)

AMENDED PLAN
Ref. A1

RECEIVED
20 OCT 2000
Ref. 0798/00

JOHN D LYNCH
partnership
CHARTERED ARCHITECTS

project / drawing
EXTENSIONS TO NO. 18 CLOVER WAY, SPALDING, FOR MR & MRS PRUDDEN.

PROPOSED


scale	*date*	*drawn*
1:100	JUNE 00	NBS

project no.	*drawing no*
1491	A8/2


revisions
123




WEST ELEVATION

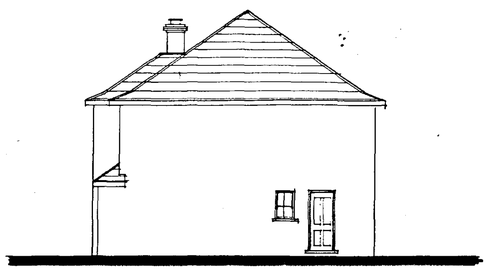

SOUTH ELEVATION

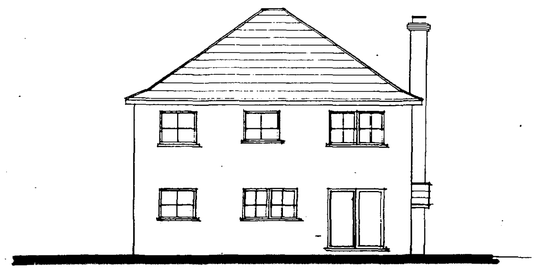


EAST ELEVATION

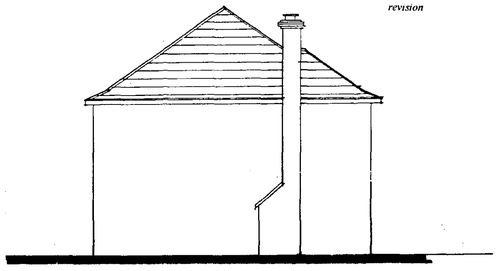


NORTH ELEVATION

GROUND FLOOR PLAN (scale 1:50)

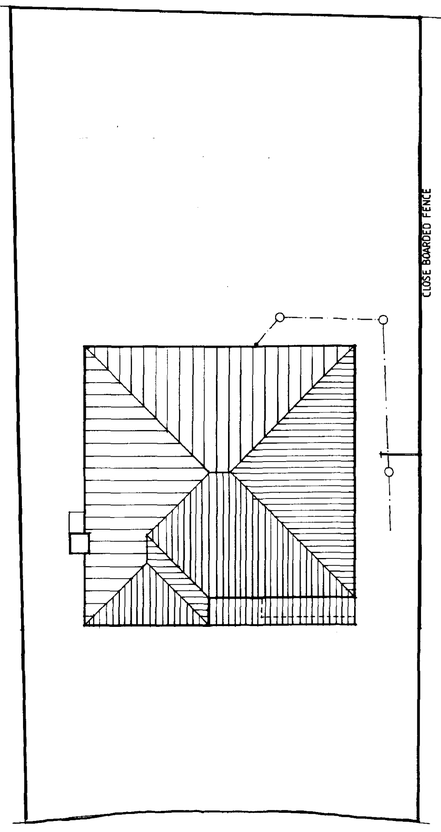

SITE PLAN (scale 1:100)

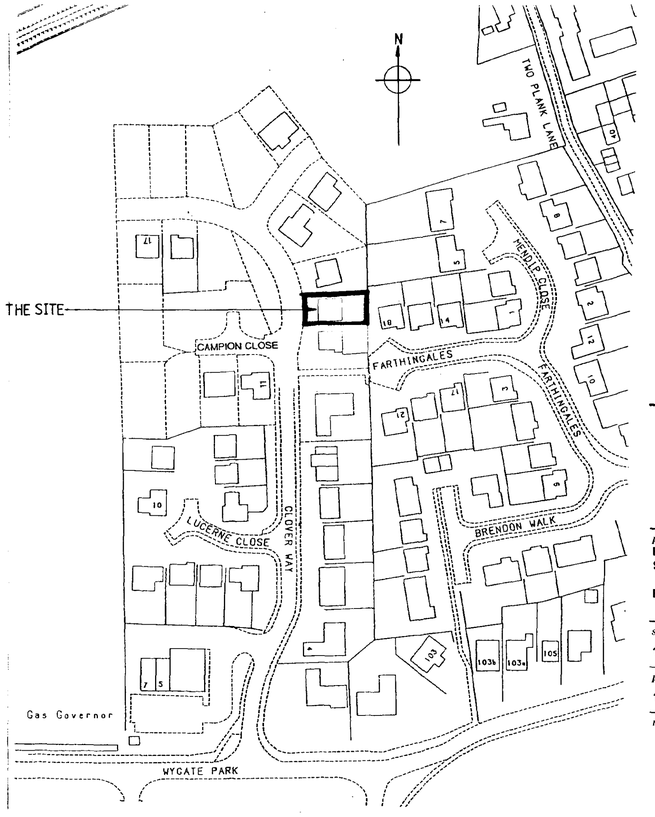

LOCATION PLAN (scale 1:1250)

Notes

- Do not scale from this drawing

This drawing is copyright and may not be altered, traced, photographed or used for any purpose other than that for which it is issued without permission from John D Lynch Partnership.

The details and information shown hereon relating to existing underground drains, main services, cables, etc., and existing structural details, are as obtained by normal survey observation methods, by reference to available records and by enquiry at Local Authorities and Public Service Undertakers.

Although all reasonable effort has been made, no guarantee can be made or given for the completeness or accuracy of this information.

Specific care should be taken when excavating and request should be made for positive information relating to special circumstances.

revision	date

NOT TO BE USED FOR PLANNING
SOUTH HOLLAND DC
HOUSING PLANNING
20 JUL 2000
0798/00

JOHN D LYNCH
partnership
CHARTERED ARCHITECTS

project / drawing
EXTENSIONS TO NO. 18 CLOVER WAY, SPALDING FOR MR & MRS PRUDDEN.

EXISTING


scale	*date*	*drawn*
1:100	JUNE 00	NBS

project no.	*drawing no*
1491	AB/1

revisions




WEST ELEVATION

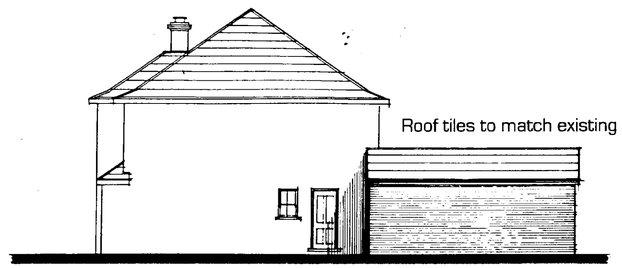


SOUTH ELEVATION

Timber windows to match existing

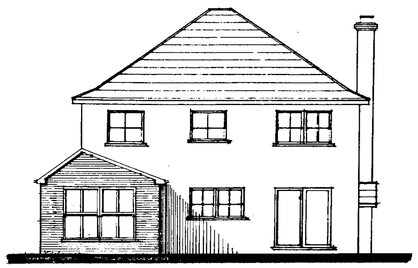


EAST ELEVATION

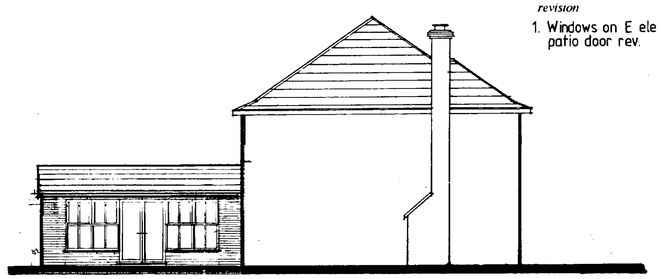


Brickwork to match existing

NORTH ELEVATION

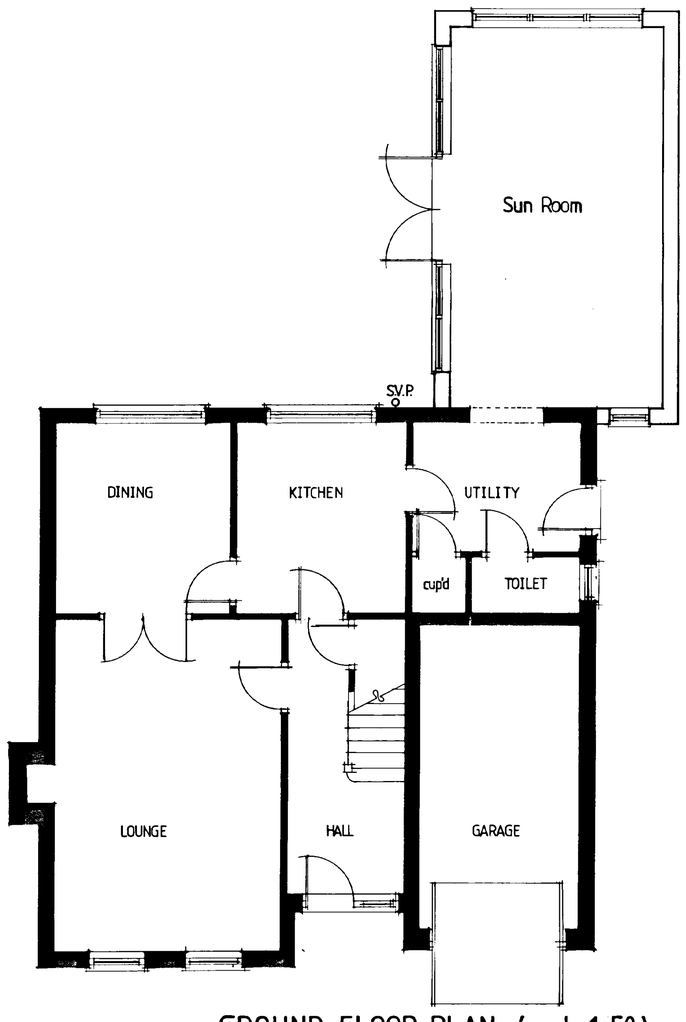


GROUND FLOOR PLAN (scale 1:50)

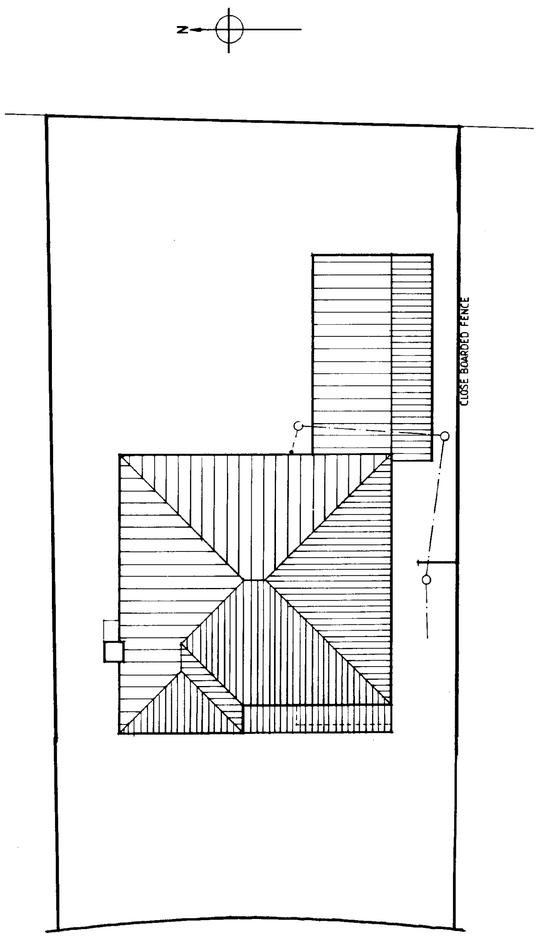

SITE PLAN (scale 1:100)

Clover Way

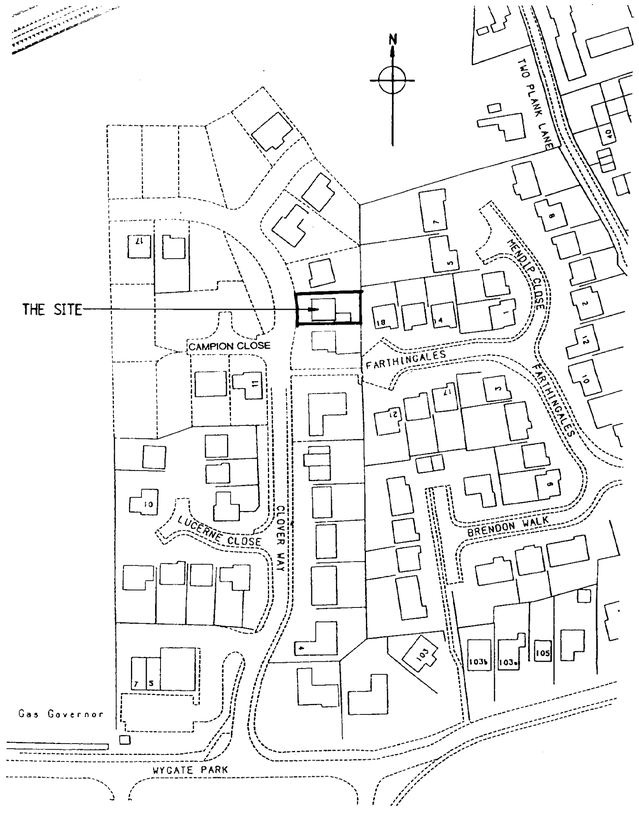

LOCATION PLAN (scale 1:1250)

notes

Do not scale from this drawing

This drawing is copyright and may not be altered, traced, photographed or used for any purpose other than than for which it is issued without permission from John D Lynch Partnership.

The General Contractor is to check all dimensions on site and report discrepancies to the Architect.

All details shown in this drawing including foundations are based upon typical site conditions related to the area. No responsibility can be accepted for abnormal conditions which may be discovered during construction unless reported to the Architects so that design amendments may be considered. Site soil surveys are recommended in respect of foundations to establish specific site conditions before foundation work is undertaken

revision	*date*
1. Windows on E ele & patio door rev.	28/6/00

DETERMINED PLAN

JOHN D LYNCH
partnership
CHARTERED ARCHITECTS

project / drawing
EXTENSIONS TO NO. 18 CLOVER WAY, SPALDING, FOR MR & MRS PRUDDEN.

PROPOSED

scale	*date*	*drawn*
1:100	JUNE 00	NBS

project no.	*drawing no*
1491	A8/2

revisions
1

SOUTH HOLLAND DC
HOUSING & PLANNING
29 JUN 2000
Ref: 0798/00