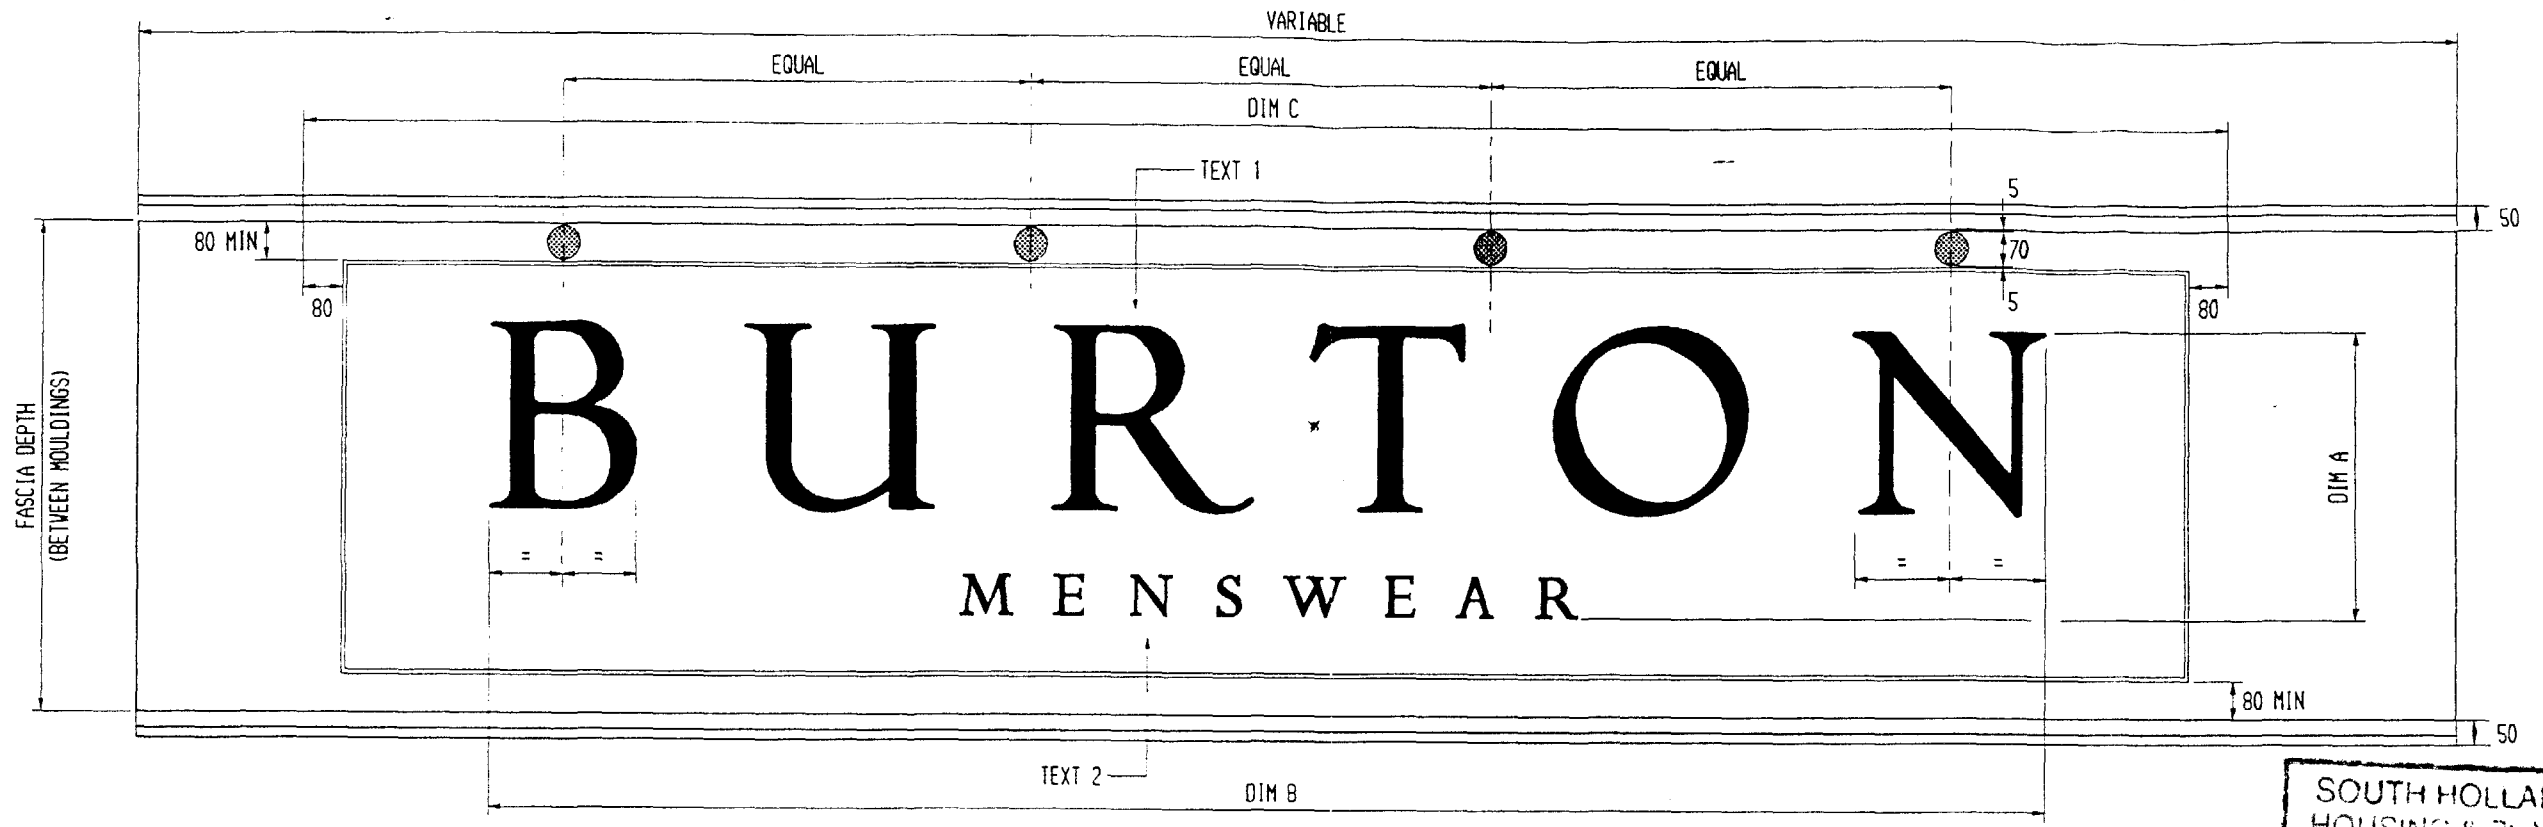

= LOCATION OF LIGHT FITTINGS 70mm BACK PLATE. FOR FURTHER DETAILS OF LIGHT FITTINGS REFER TO MICROLIGHTS DRG No. SP/1170/GA

EXTERNAL FASCIA SIGNAGE, EXTERNALLY ILLUMINATED

CORPORATE LOGO STYLE 1

TEXT 1	BURTON	INDIVIDUAL LETTERS CUT FROM 15mm IN THICKNESS ACRYLIC SHEET. LETTERS MOUNTED 15mm CLEAR OF ALUMINUIM FASCIA BY MEANS OF SPACERS. LETTERS AND SPACERS TO BE COLOURED BURTON GOLD.
TEXT 2	MENSWEAR	TO BE FORMED FROM VINYL REF: 100-10 WHITE BY 3m
BORDER		BORDER TO BE 3mm ACRYLIC COLOURED BURTON GOLD WITH MITRED CORNER JUNCTION. DIMS 8mm x 3mm MOUNTED FLAT TO FASCIA.
NOTE		WHEN DEPTH OF EXISTING FASCIA IS GREATER THAN 1200mm AND LESS THAN 1300mm REDUCE NEW FASCIA TO ACHEIVE MINIMUM 100mm GAP BETWEEN NEW AND OLD FASCIA.
MAIN FASCIA		MAIN FASCIA FORMED FROM 16 SWG ALLUMINIUM STOVE ENAMELLED BURTON BURGUNDY.

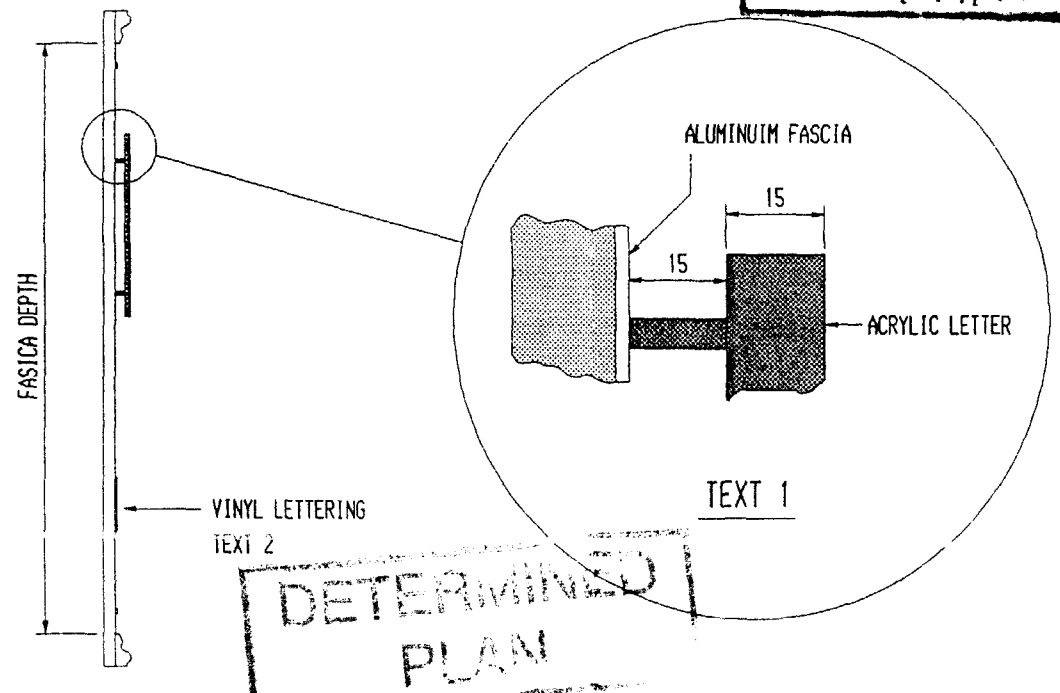

SOUTH HOLLAND DC
HOUSING & PLANNING
10 AUG 1998
Ref: 799/98
DETERMINED
PLAN

SIGNAGE NOTES: HIGH STREET LOCATION - OPTION 1

SECTION THRO' FASCIA SIGNAGE

PLEASE NOTE
THIS DRAWING SHOULD NOT BE SCALED

REVISION	CAD REFERENCE	SECTION TITLE	SECTION No.	DRAWING No.	REVISION
A NOTES UPDATED, LIGHT FITTING SETTING OUT ADDED	(DESIGN.BRDETAILS-DESPEC) SIGNAGE	SIGNAGE	08	03	A
	SAVED WINDOW: SIG003	DRAWING TITLE: TYPICAL FASCIA SIGN			

BURTON GROUP
DESIGN & DEVELOPMENT
BURTON MENSWEAR

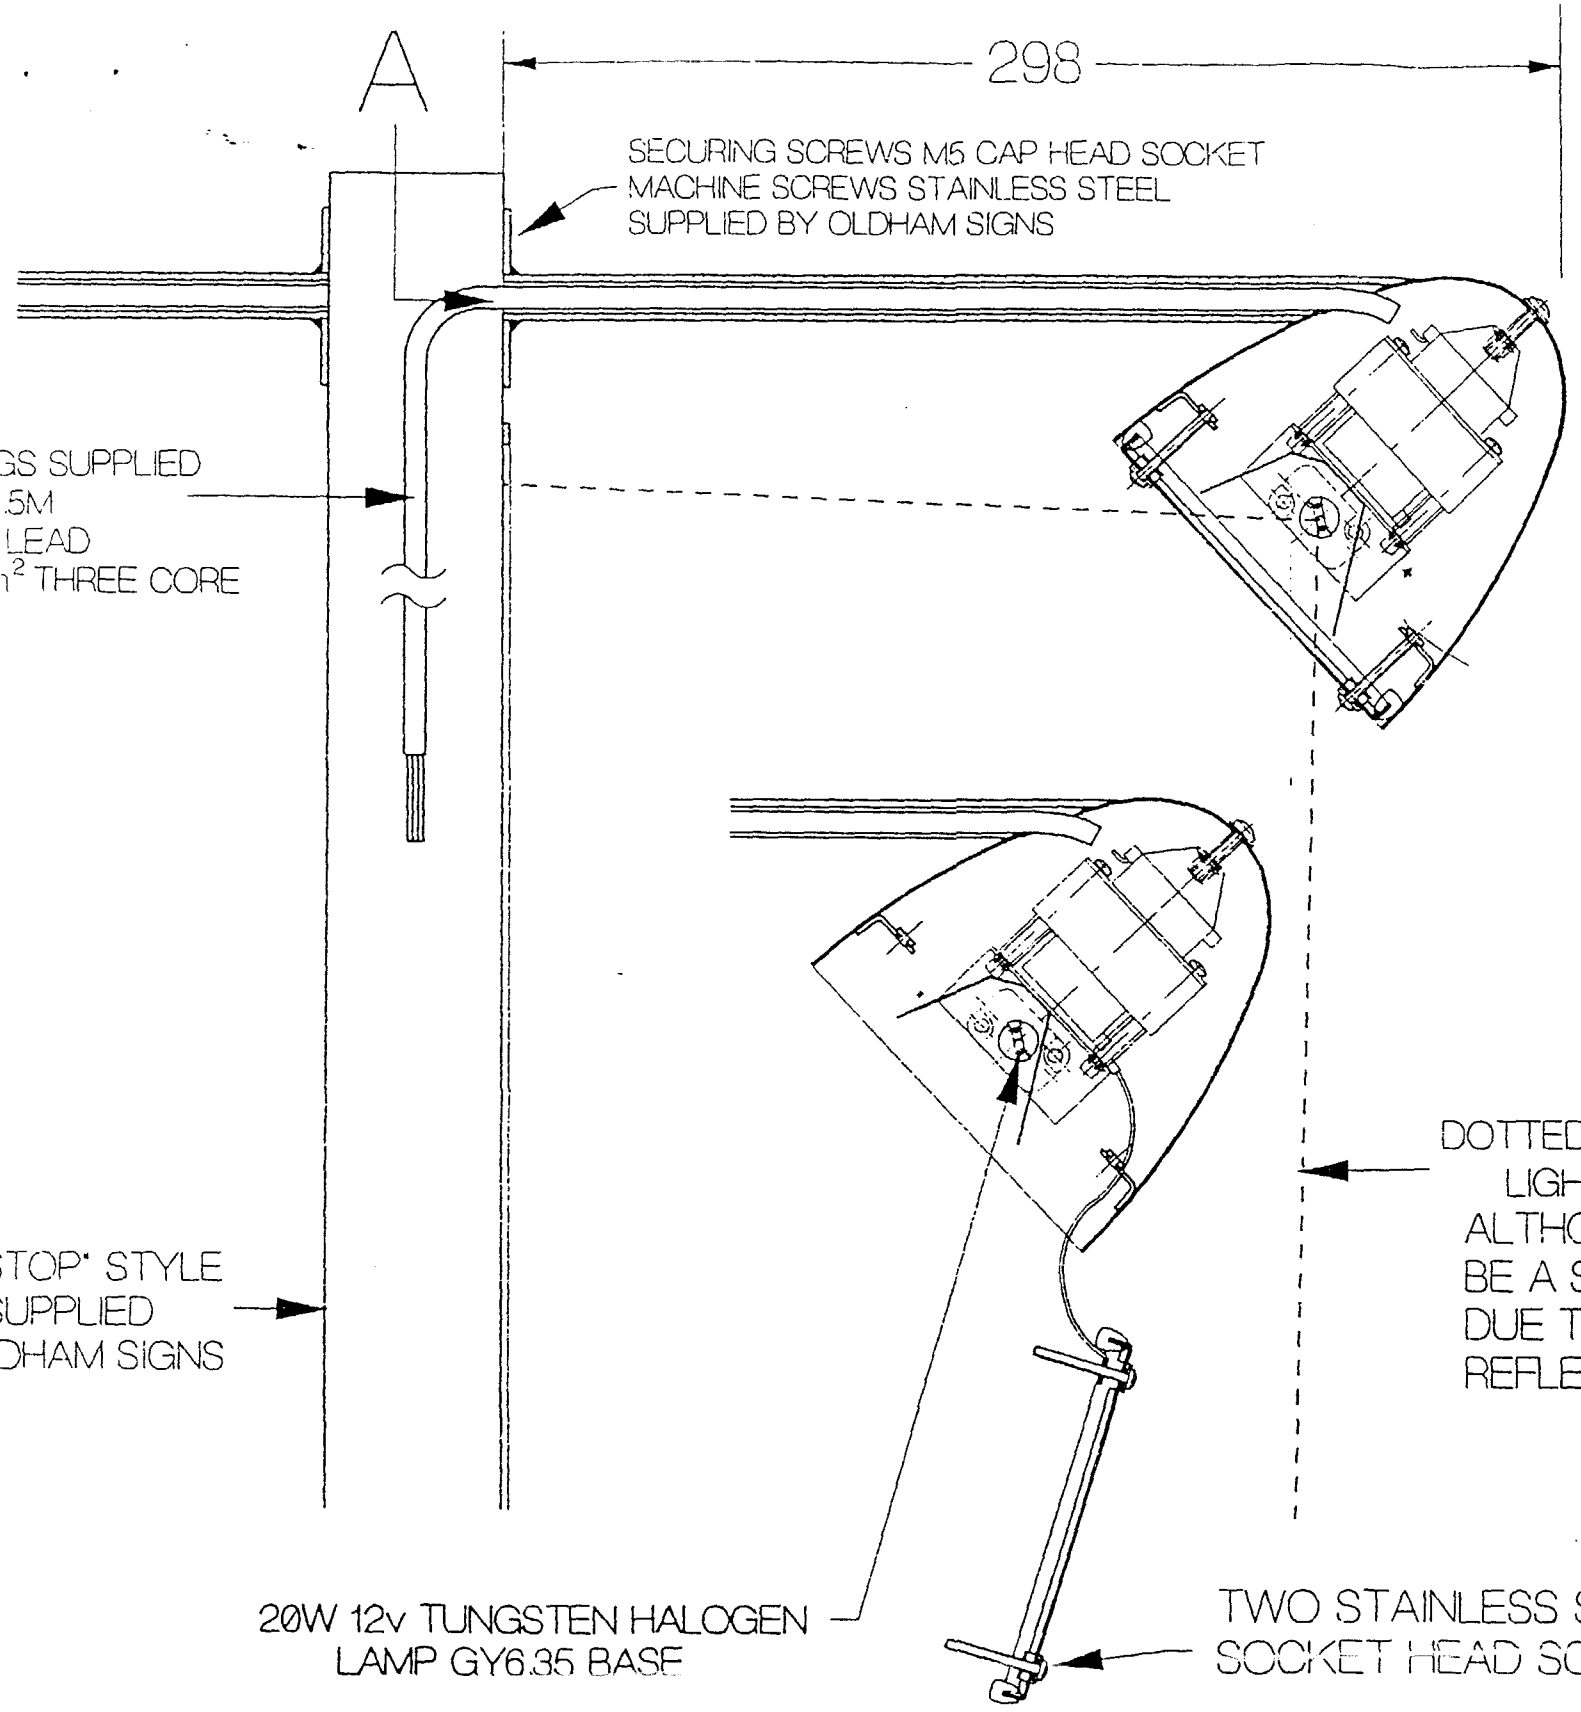

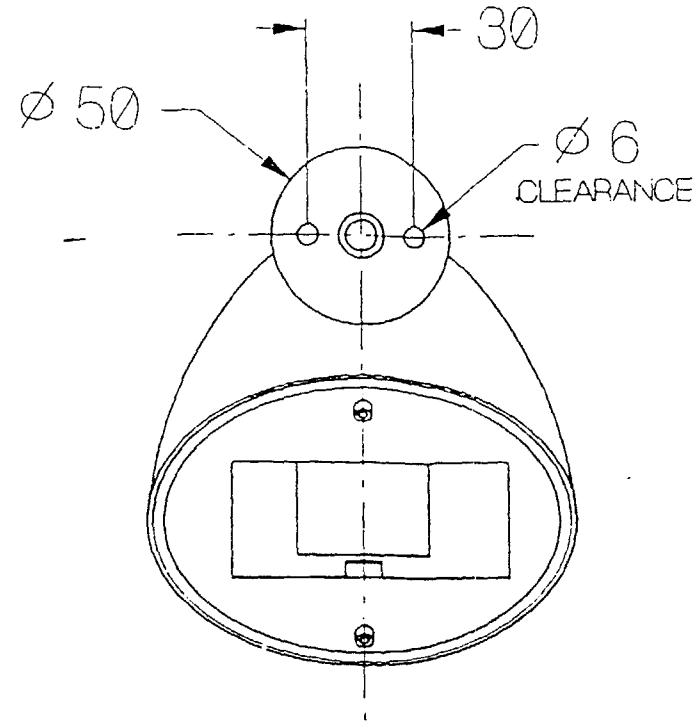

VIEW "A"

SOUTH HOLLAND DC
HOUSING & PLANNING
10 AUG 1998
Ref: 799/98

DETERMINED
PLAN

VIEW ILLUSTRATING THE REMOVAL
OF THE PROTECTIVE COVER TO
CHANGE THE LAMP
NOTE: COVER RETENTION WIRE

WEIGHT 1Kg NOM

DIMENSIONS IN MM

DO NOT SCALE

MICROLIGHTS
Elcot Lane, Marlborough, Wiltshire SN8 2BG. Tel: 0672 515611 Fax: 0672 513816

Title:	SIGN LIGHT 300mm VERSION		
Client:	BURTONS	Project:	
Scale:	Date: 14-3-95	Drn:	J-M-B
FastCad:	Material:	VARIOUS	
Autocad:	Finish:	5050 R MA	
Revisions:	General Tolerance:	NA	
A 15-3-95 J-M-BAKER B 20-3-95 J-M-BAKER C D	Drg No:	SP/1172/GA	Part No:

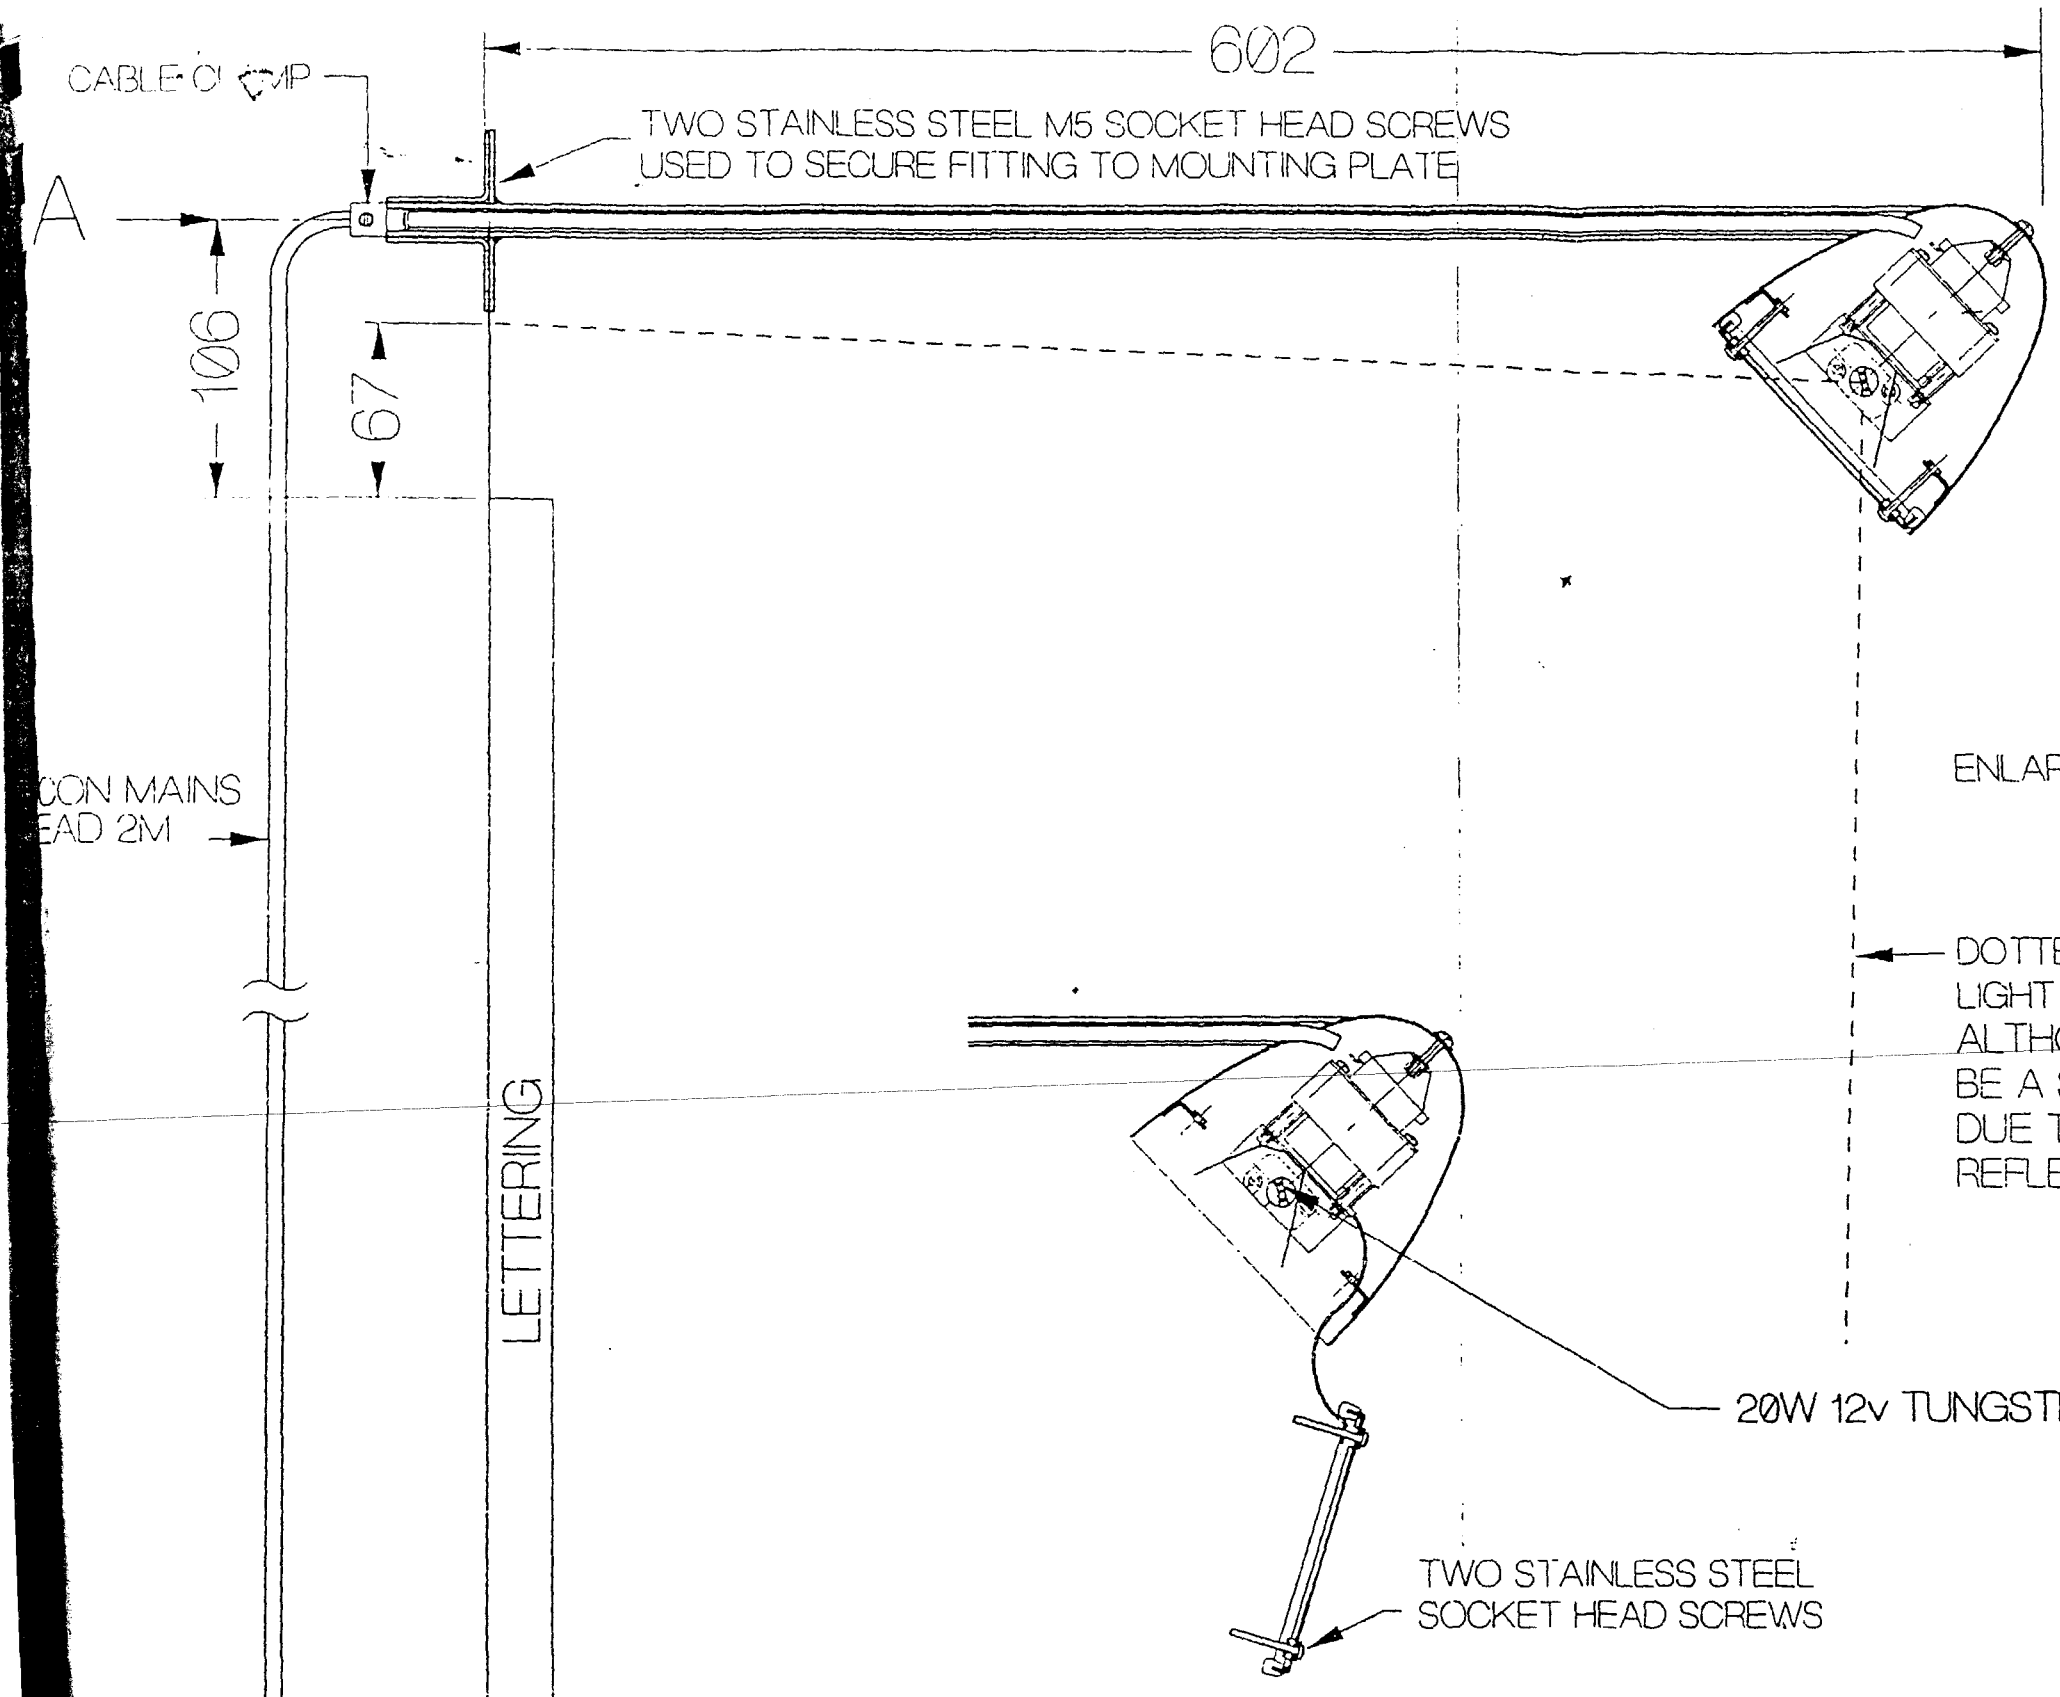

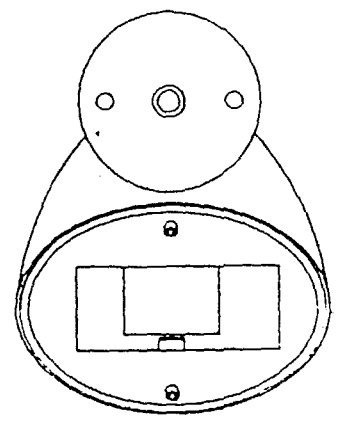

VIEW "A"

ENLARGED VIEW OF SCREW HEAD →

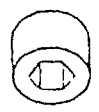

SOUTH HOLLAND DC
HOUSING & PLANNING
10 AUG 1998
Ref: 799/98

VIEW ILLUSTRATING THE REMOVAL
OF THE PROTECTIVE COVER TO
CHANGE THE LAMP
NOTE: COVER RETENTION WIRE

DETERMINED
PLAN

WEIGHT ~~1Kg~~

DIMENSIONS IN MM

DO NOT SCALE

MICROLIGHTS
Elcot Lane, Marlborough, Wiltshire SN8 2BG. Tel: 0672 515611 Fax: 0672 513816

Title: SIGN LIGHT			
Client: BURTONS	Project:		
Scale:	Date: 16-2-95	Drn: J-M-BAKER	
FastCad:	Material: VARIOUS		
Autocad:	Finish: 5050 R MATT		
Revisions:	General Tolerance: NA	Size: A3	
A 14-3-95 J-M-BAKER	Drg No: SP/1170/GA	Part No:	
B			
C			
D			

THIS DRAWING IS TO BE READ IN CONJUNCTION WITH THE Q.S. SCOPE OF WORKS AND ARCADIA MATERIAL SPECIFICATION AND STANDARD DETAIL MANUAL

NEW MILD STEEL STUD PARTITIONING CONSISTING OF 70 MM METAL STUDS AT MAXIMUM 600 MM CENTRES FACED BOTH SIDES WITH ONE LAYER OF 12.7 MM PLASTERBOARD SCRIMMED AND TAPED JOINTS TO RECEIVE DECORATION PROVIDING MINIMUM 1/2 HR FIRE RESISTANCE AND MINIMUM CLASS 1 SPREAD OF FLAME.

NON-FIRE RATED STUD PARTITIONING

REMOVE PARTITIONS INDICATED BY DOTTED LINE.

FD30S SC NEW 1/2 HR FIRE RESISTING DOORS SELF CLOSING TO LATCH ON 25 MM x 35 MM S.W. DOOR STOPS AND SMOKE SEALS.

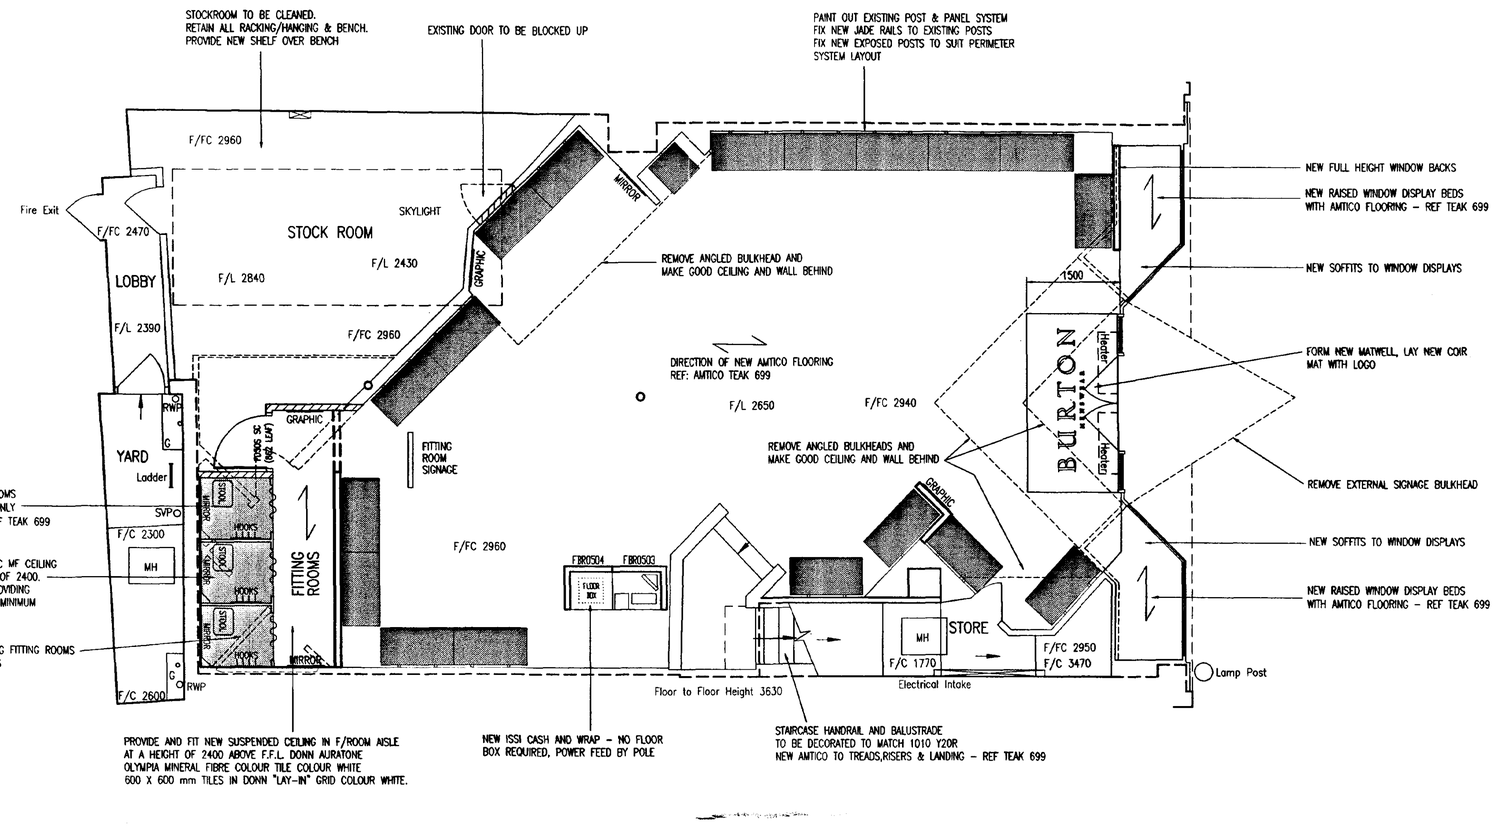

GROUND FLOOR SALES AREA = 1107sq ft
INCLUDING FITTING ROOMS AND WINDOW DISPLAYS

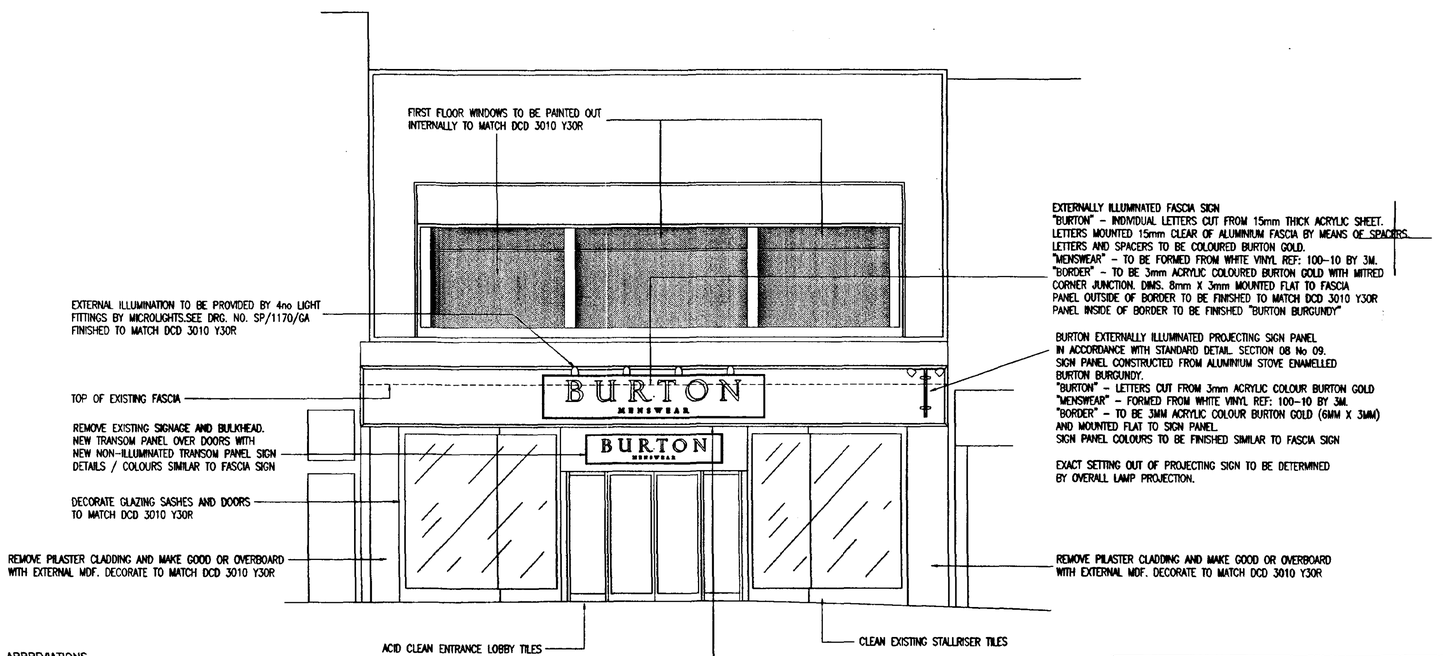

FRONT ELEVATION

ABBREVIATIONS

F/C Floor to Ceiling Height
F/FC Floor to False Ceiling Height
F/L Floor to Light Height
F/D Floor to Duct Height
F/B Floor to Beam Height

142 HALL PLACE, SPALDING

by PLOWMAN CRAVEN & ASSOCIATES, HARPENDEN

SCALE 1:50 DRAWING NO.6363/28-1

SURVEYED MAY 1998 CHECKED:CDS DATE:06/06/98

RETAIL TO CONFIRM PERIMETER WALL BAY CONFIGURATION
PERIMETER WALL BAY FIXTURE CODES
QUANTITIES OF MID-FLOOR SYSTEM AND FIXTURE CODES

GENERAL NOTES

NOTE: This drawing to be read in conjunction with standard details and specifications.
All dimensions to be verified on site.
All works to comply with current building regulations.

Checked By

CAD	DATE	DESIGN	DATE
S. Kg Hray	4/9/98		

ISSUE	REVISION	INIT	DATE
A	1st HIT SCHEME FOLLOWING S.D.W.	SPR	04AUG98

This drawing is the property of Arcadia Group plc Copyright is reserved. The drawing is issued on the condition that it is not copied, reproduced, retained or disclosed to any unauthorised person, either wholly or in part.

Arcadia Group plc
STORE DEVELOPMENT
No 1 DEAN STREET LONDON W1V 6RN
TELEPHONE 0171 636 8040 FAX 0171 434 4899

BURTON
MENSWEAR

Project
142, HALL PLACE
SPALDING

Title
GROUND FLOOR PLAN AND ELEVATION AS PROPOSED

Drawn By SPR

Scale	Date
1:50	AUG 1998

CAD Ref No. SPALDING.T1123.LAG

Revision A

Drawing No. T1123-012

SOUTH HOLLAND DC
HOUSING & PLANNING
10 AUG 1998
Ref: 799/98

DETERMINED
PLAN