
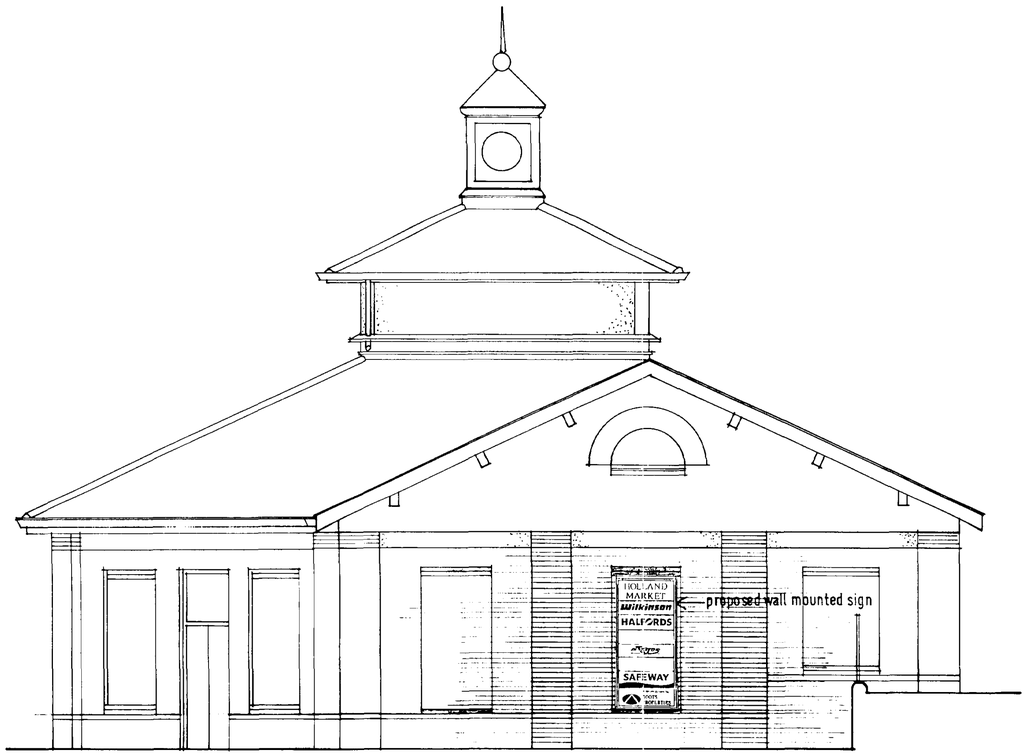



REAR ELEVATION UNIT 5

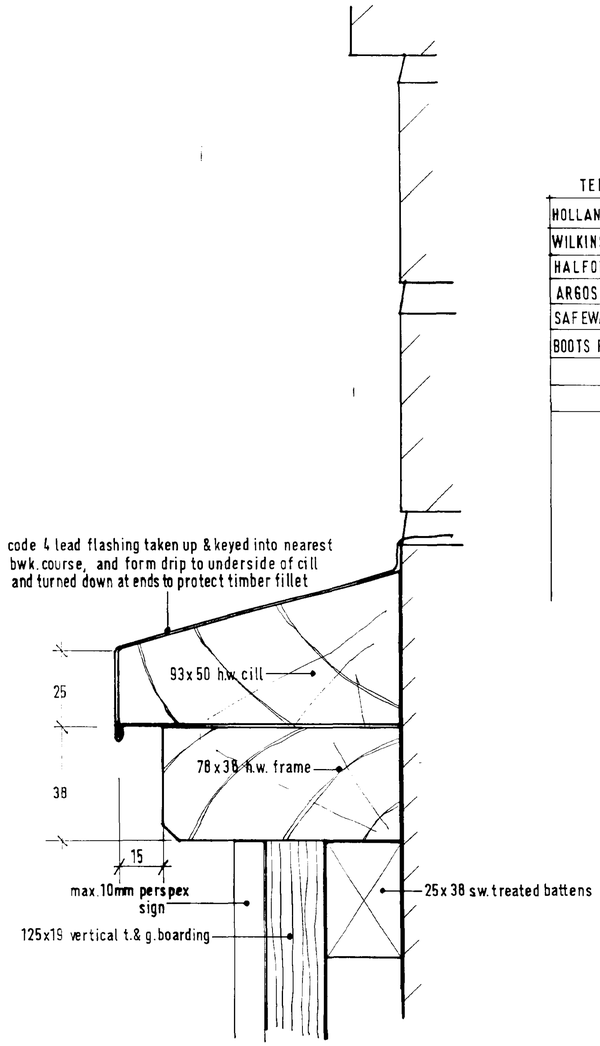


HEAD DETAIL full size

SIGN SCHEDULE

TENANT	SIZE
HOLLAND MARKET	1000 x 350
WILKINSON	1000 x 225
HALFORDS	1000 x 225
ARGOS	1000 x 225
SAFEWAY	1000 x 300
BOOTS PROPERTIES	1000 x 300

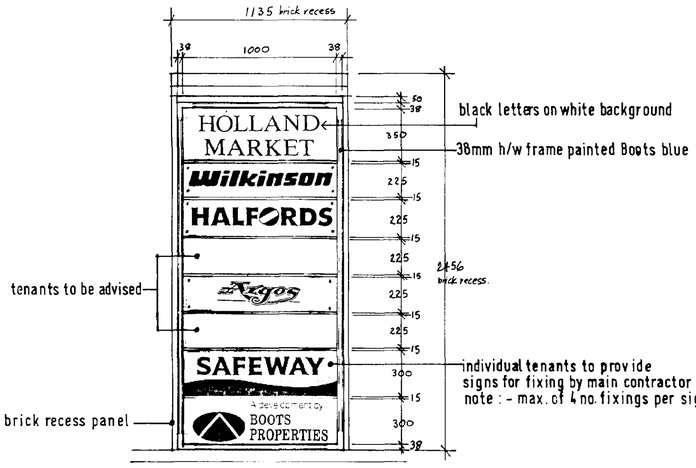

FRONT ELEVATION OF SIGN
Scale: 1:20

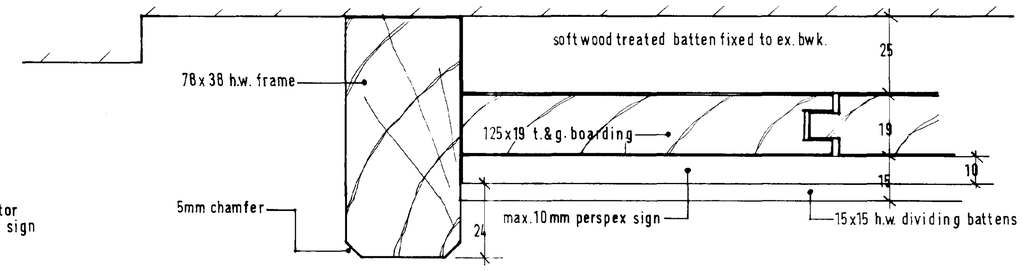

SECTION full size

Notes
Do not scale. Use figured dimensions only. Subject to site survey and all necessary consents. All dimensions to be checked by user and any discrepancies, errors or omissions to be reported to the Architect before work commences. This drawing is to be read in conjunction with all other relevant materials.

Index	Revision	Date	Init
A.	Issued for planning approval	23/8/96	

SOUTH HOLLAND HOUSE
27 AUG
Ref: 08/00/96

Lyons+Sleeman+Hoare
CHARTERED ARCHITECTS · DESIGNERS · PLANNERS
Nero Brewery, Cricket Green, Hartley Wintney, Hampshire RG27 8QA
Telephone: (01252) 844144 Facsimile: (01252) 844800


Job
HOLLAND MARKET
SPALDING
RETAIL UNITS PHASE 3

BOWMER & KIRKLAND LTD. (CENTRAL)


Drawing
WALL MOUNTED SIGN
ON UNIT 5

Scale	Date	Partner	Author
1:50	23/8/96	SDW	RH

Job No/Dwg No 95/073/P/31 Rev A

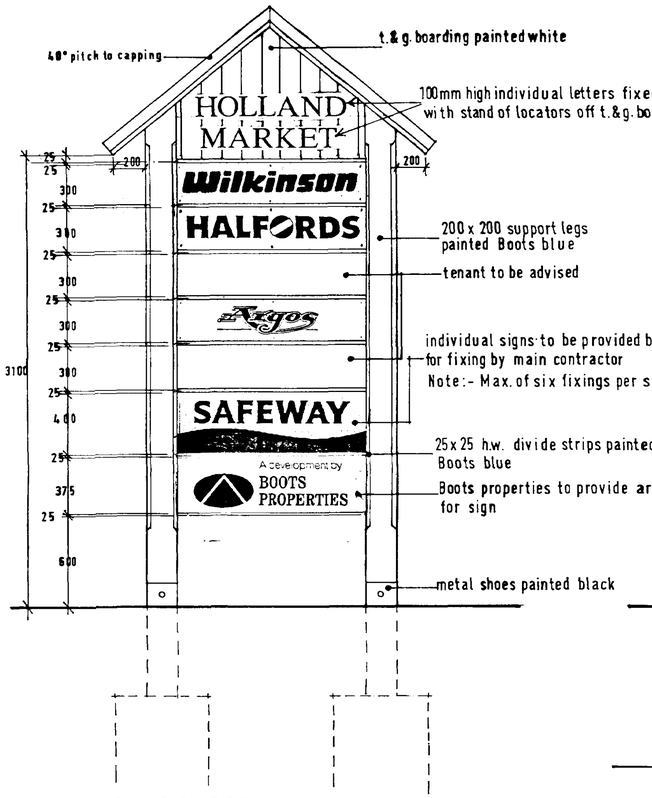

FRONT ELEVATION

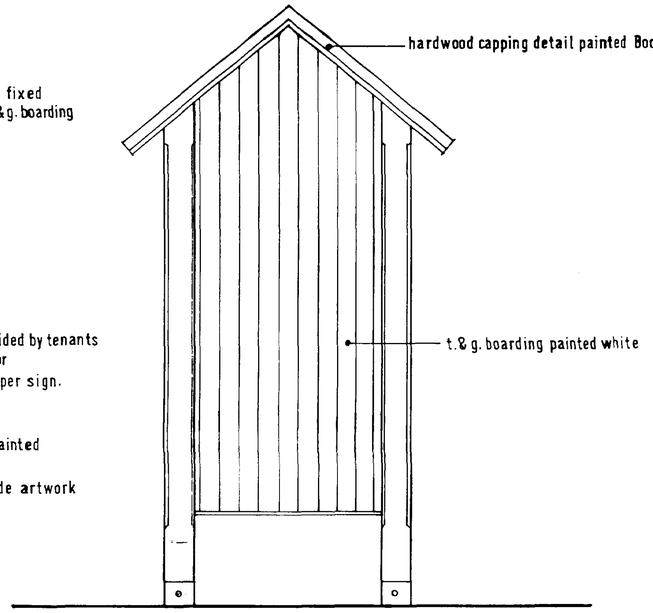


REAR ELEVATION


SIGN SCHEDULE

TENANT	SIZE
WILKINSON	1200 x 300
HALFORDS	1200 x 300
ARGOS	1200 x 300
SAFEWAY	1200 x 400
BOOTS PROPERTIES	1200 x 375


POST DETAIL Scale : 1:5

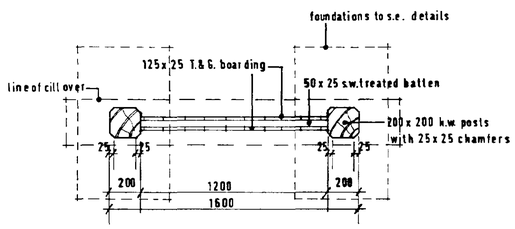

PLAN SECTION

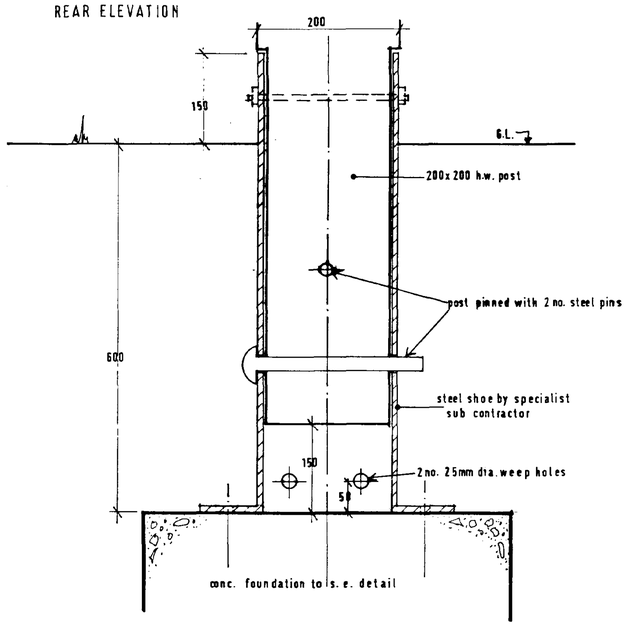

SIGN BASE DETAIL Scale : 1:5

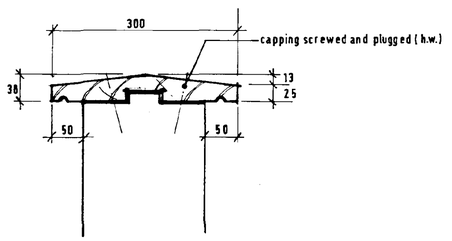

CAPPING DETAIL Scale : 1:5

Notes
Do not Scale. Use figured dimensions only. Subject to site survey and all necessary consents. All dimensions to be checked by user and any discrepancies, errors or omissions to be reported to this Architect before work commences. This drawing is to be read in conjunction with all other relevant materials.

Index	Revision	Date	Int
A.	Issued for planning approval	23/8/96	

Lyons+Sleeman+Hoare
CHARTERED ARCHITECTS · DESIGNERS · PLANNERS
Nero Brewery, Cricket Green, Hartley Wintney, Hampshire RG27 8QA
Telephone: (01252) 844144 Facsimile: (01252) 844800

Job
HOLLAND MARKET
SPALDING
RETAIL UNITS PHASE 3

BOWMER & KIRKLAND LTD. (CENTRAL)

Drawing
FREE STANDING SIGN
DETAILS

Scale	Date	Partner	Author
1:20	23/8/96	S.D.W.	R.H.

Job No/Dtg No 95/073/P/30 Rev A

© Lyons+Sleeman+Hoare

4118-894 OZALID (UK) LTD

LOCATION OF FREE STANDING SIGN

LOCATION OF WALL MOUNTED STANDING SIGN

FOR DETAILS SEE
D.W.P. DRAWINGS

g

bt

EXISTING LA

PROPOSED FREE STANDING
DEVELOPMENT SIGN

GULLEY

NG LAMP POST

PROPOSED WALL MOUNTED
DEVELOPMENT SIGN

LAMP POST/FINGER SIGN

SEE 24-05/17 FOR DETAILS
OF SQUARE

WATER

UNIT 6

NORTH

WINFREY AVENUE

RETAIL UNIT 5

RETAIL UNIT 4

RETAIL UNIT 3

RETAIL UNIT 2

RETAIL UNIT 1

SEE DRG 15-02 FOR UNITS 1-4

SERVICE YARD

START RAMP

SQUARE STREET

EXISTING SEWER TANK ROOM

EXISTING GAS GOVERNOR ENTRANCE

STEPPINGSTONE WALK

EXISTING SAFEWAY CAR PARK

EXISTING SAFEWAY FOODSTORE

SITE LOCATION PLAN

Do not Scale. Use figured dimensions only. Submit to site survey any or inconsistencies. All dimensions to be checked by user and any discrepancies, errors or omissions to be reported to the Architect before work commences. This drawing is to be read in conjunction with all other relevant material.

Issue	Revision	Date	Init
A	ISSUED FOR PLANNING APPROVAL	23/9/96	MMA

NORTH

KEY PLAN

Lyons+Sleeman+Hoare
CHARTERED ARCHITECTS ◦ DESIGNERS ◦ PLANNERS
Tel: 0121 233 3344 Fax: 0121 233 3322
Telephone 0121 233 3344 Facsimile 0121 233 3322

Job:
HOLLAND MARKET
SPALDING (PHASE III)
RETAIL UNITS
FOR BOWMER AND KIRKLAND LTD (CENTRAL)

Drawing:
LOCATION PLANS FOR
DEVELOPMENT SIGNS

Scale	Date	Partner	Author
1:100	AUG 96	KWS	MMA

Job/Drg no: 95/073/P-32 Rev: A

© Lyons+Sleeman+Hoare