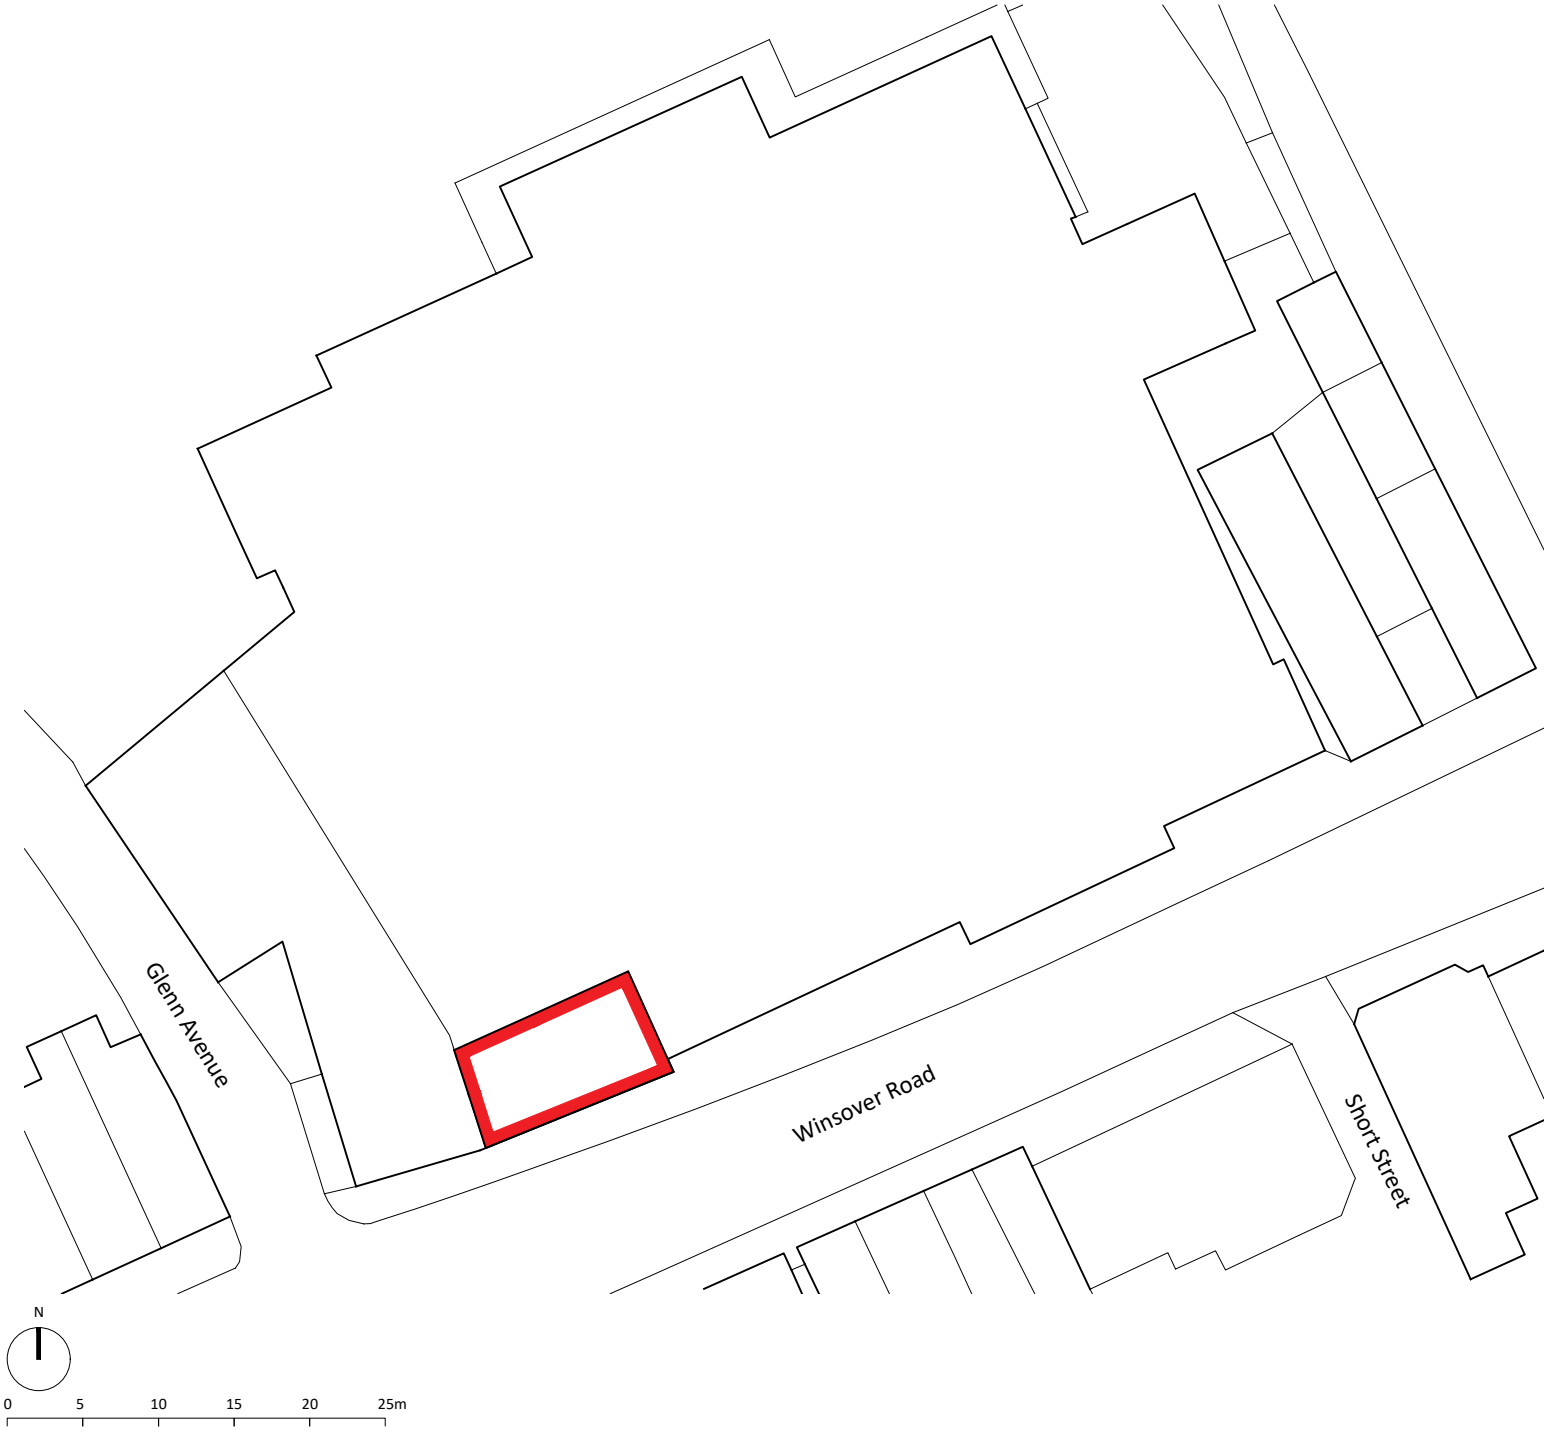


Notes

Ordnance Survey Map
© Crown Copyright. OS Licence No: AR 100010613.

Copyright
© Robert Doughty Consultancy Limited.
All rights described in the Copyright, Designs and Patents Act 1988 have been asserted.

Rev	Description	Date
-	-	-

Robert Doughty Consultancy

32 High Street, Helpringham
Sleaford, Lincolnshire, NG34 0RA

Tel: 01529 421646
Email: admin@rdc-landplan.co.uk
Web: www.rdc-landplan.co.uk

Client
JDSP Dental Ltd

Project
Change of use to Dental Surgery
14 - 16 Winsover Road, Spalding

Drawing
Site Plan/ Block Plan

Scale @ A4	Date
1: 500	07/08/18

Drawn By	Checked By
WW	MD

Job Number	Status	Purpose of Issue
1328-3	PL	Planning

Drawing No.	Rev
1328-3_PL_SP01	-