'B'.



1,220.

2,440. 1:20.


'A'.




800.

3,700. 1:20.


POSITIONS OF SIGNS:

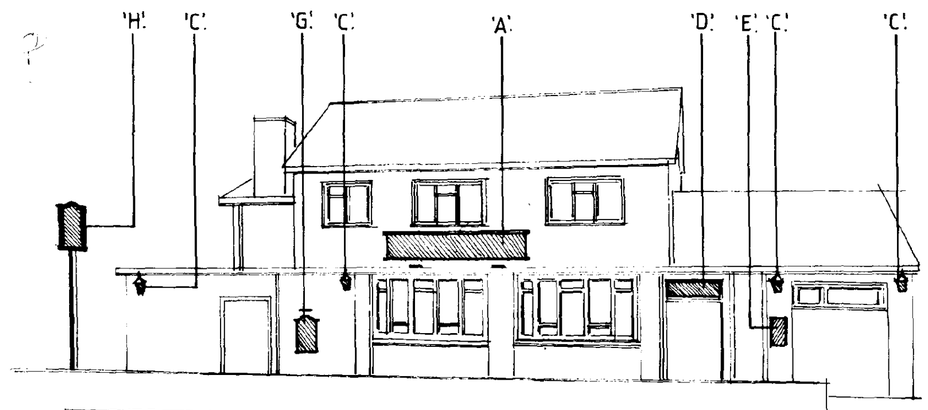

FRONT ELEVATION.

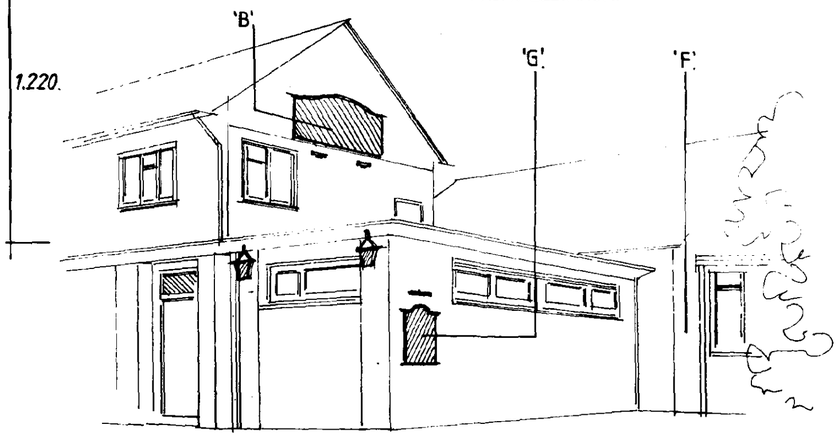

RIGHT HAND ELEVATION.

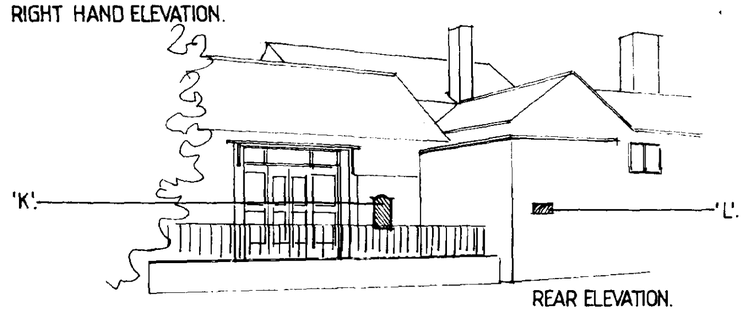

REAR ELEVATION.

SIGN 'A' & 'B'

Remove existing letters, make good to brickwork/ timber cladding, supply and install new back panel, finished blue, with moulded letters, gold leaf finish in Janson Text 95. Moulded and shaped top. Reuse existing illumination allow for testing electrics and relamping.

HAGL. 3mts.

SIGN 'C'

Take down existing globe lanterns, supply and fit new 14" lantern on existing electrical supply - allow for testing electrics and new lamps.

HAGL. 2·5mts.



915.




610. 1:10.

SIGN 'G' x 2 No.

Supply and install new amenity sign with moulded surround and new trough lighting. Allow for new electrics.

HAGL. 1mt.

915.

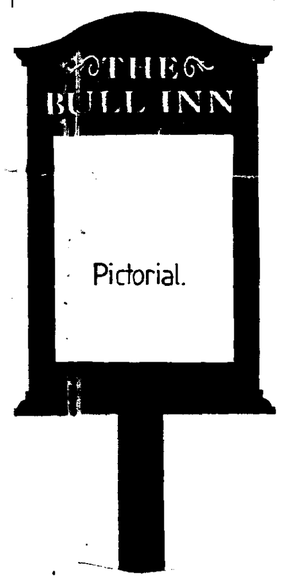

SIGN 'D'

Remove existing transom sign and supply and install new with lettering text in county cream.



HAGL. 2·2mts.

SIGN 'E'

Allow for removing existing opening hours sign and refurbish off site and for refixing.

HAGL. 1·5mts.

SIGN 'F'

Take down existing amenity sign. Take out and make safe existing electrics. Make safe to brickwork. Dispose of signage.

SIGN 'H'

Remove existing pictorial pole sign, supply and install new pole sign and pictorial in position 'J'. Allow for new electrics, illumination by trough lights and making good to surfaces.

HAGL. 3mts.

SIGN 'K'

Take down existing amenity sign board and supply and install new amenity board with moulded surround and illumination by trough lights, reusing existing electrics. Allow for testing electrics. HAGL. 1mt.

SIGN 'L' X 2

Supply and install 2 no. standard car park disclaimer signs.

HAGL. 1·5mts.



280.

550. 1:10.

6/7 Station Way,
Off Wortley Road,
Leeds 12. LS12 3HQ
Telephone: (0113) 2798266
Fax: (0113) 2798266

Site: THE BULL INN.

Address: SPALDING.

Drawing No: 797331.

Scale: 1:10, 1:20.

DESIGN COPYRIGHT
This drawing should not be reproduced unless by explicit consent