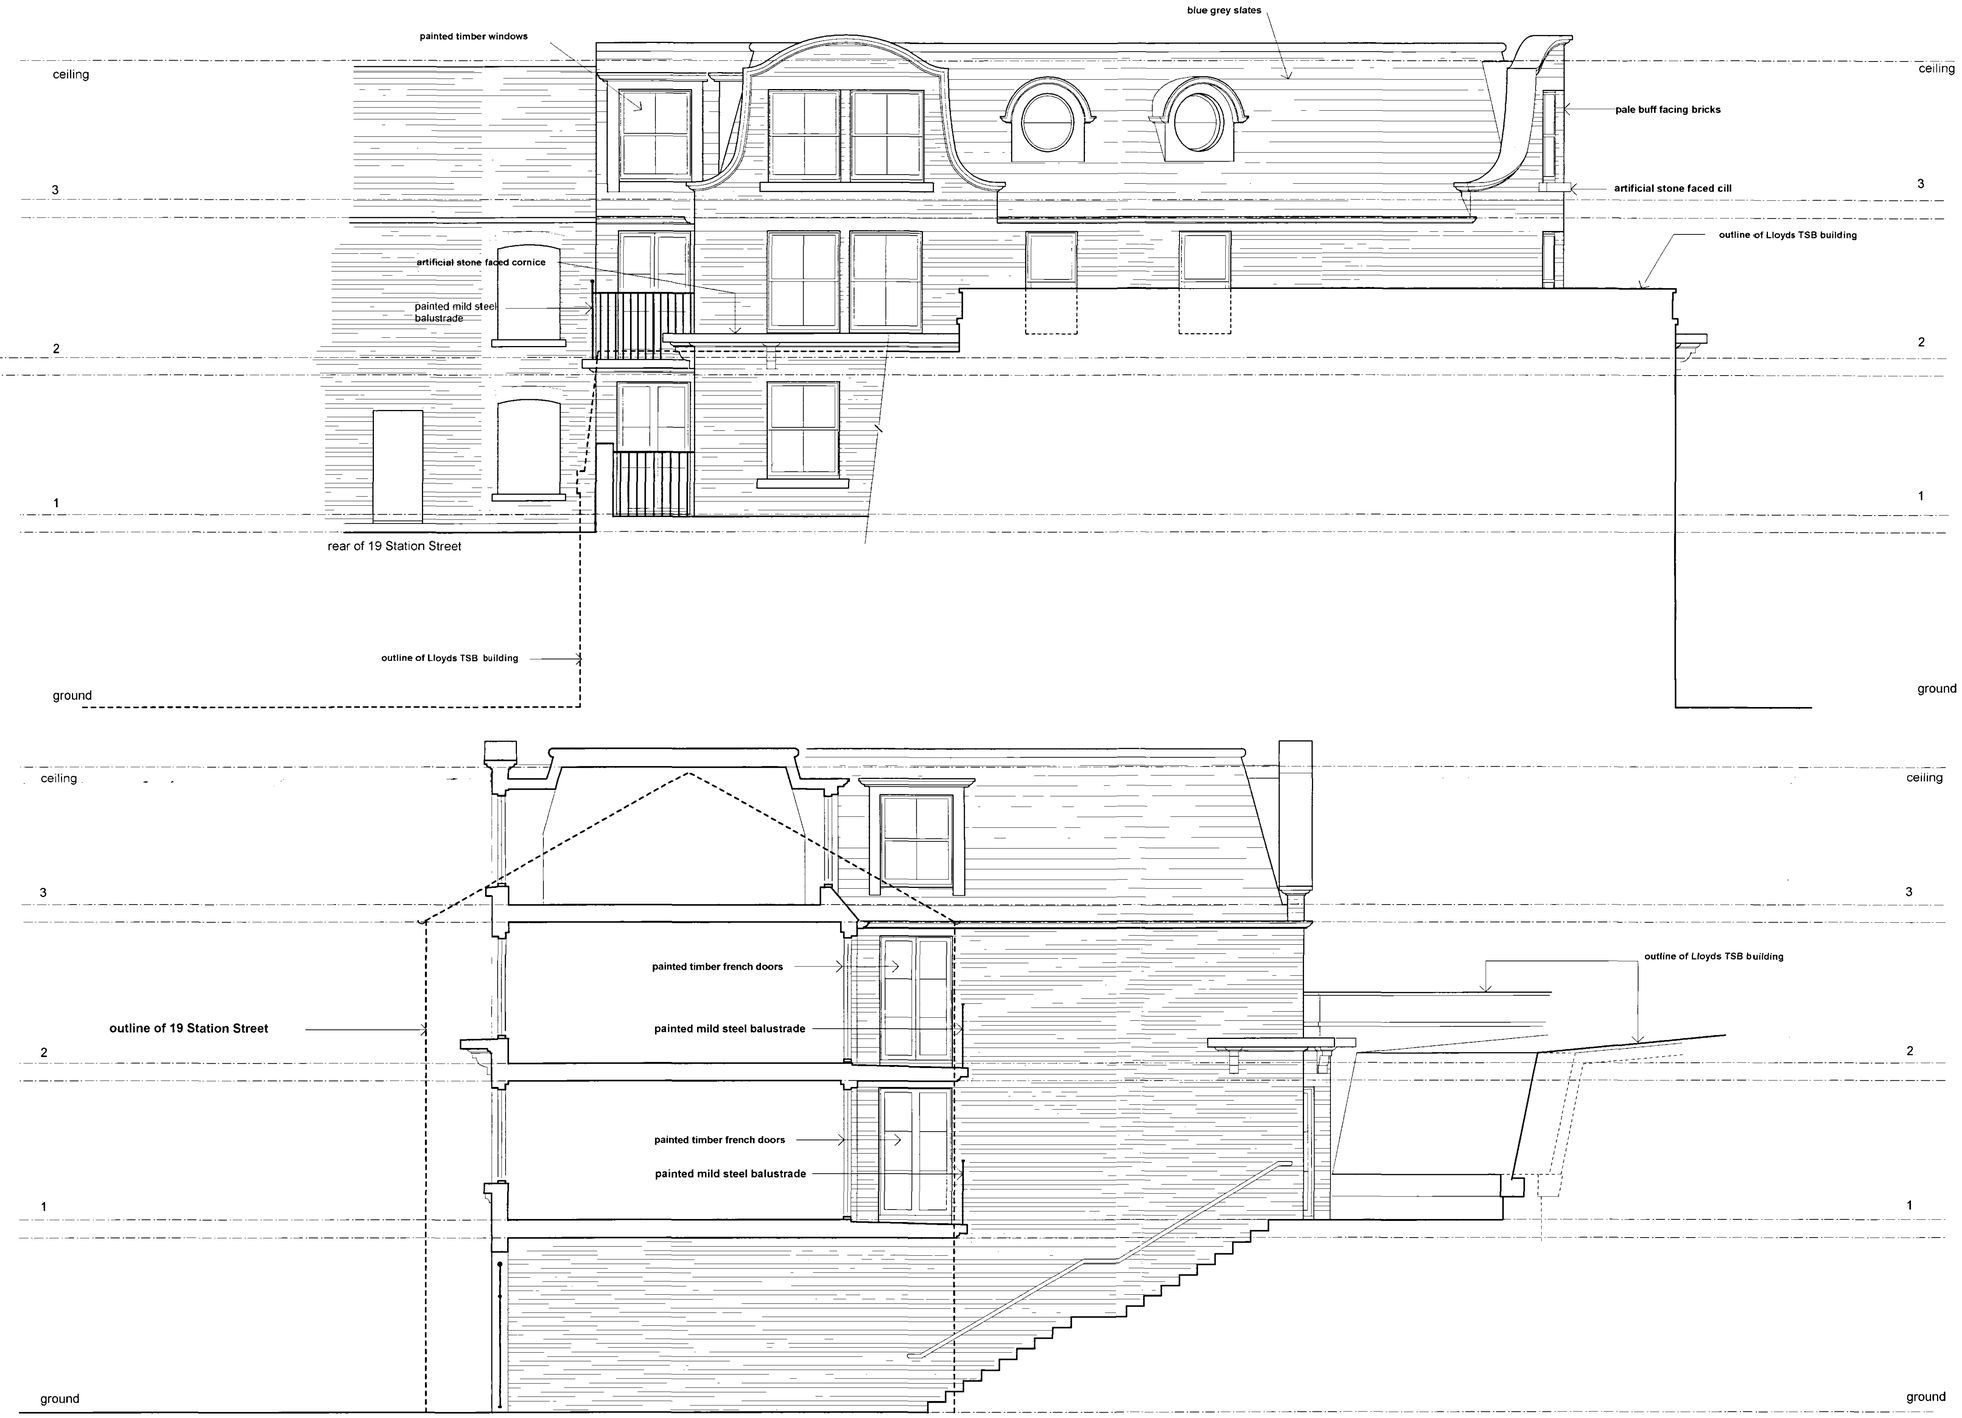


24 JUN 2003
0805103
DETERMINED PLAN

David E L Roberts Architect
22 Compton Road London N1 2PB
Tel 0207 354 2057 Fax 0207 354 2507
Email david@lillwallroberts.co.uk

Client Mr Bill Batchelor
Project STATION STREET SPALDING
Drawing Title PROPOSED REAR ELEVATIONS
Scale 1:50 Date 20 06 03 Drawing No SSS 004