


SITE PLAN
scale 1:500

DETERMINED PLAN

SHDC
Planning & Development
24 JUN 2003
Ref 0805/03

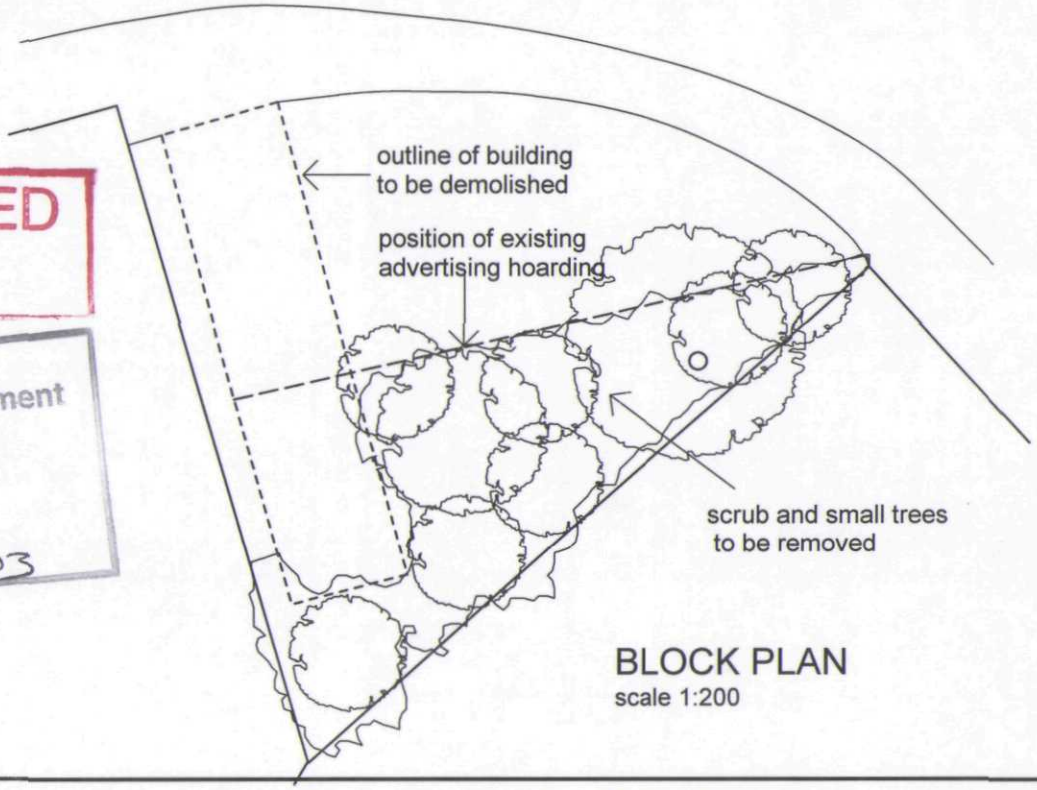

BLOCK PLAN
scale 1:200

David E L Roberts Architect
22 Compton Road London N1 2PB
Tel 0207 354 2057 Fax 0207 354 2507
Email david@lillwallroberts.co.uk

Client Mr Bill Batchelor
Project STATION STREET SPALDING
Drawing Title SITE AND BLOCK PLANS
Scale 1 : 500 Date 20 06 03 Drawing No SP 1