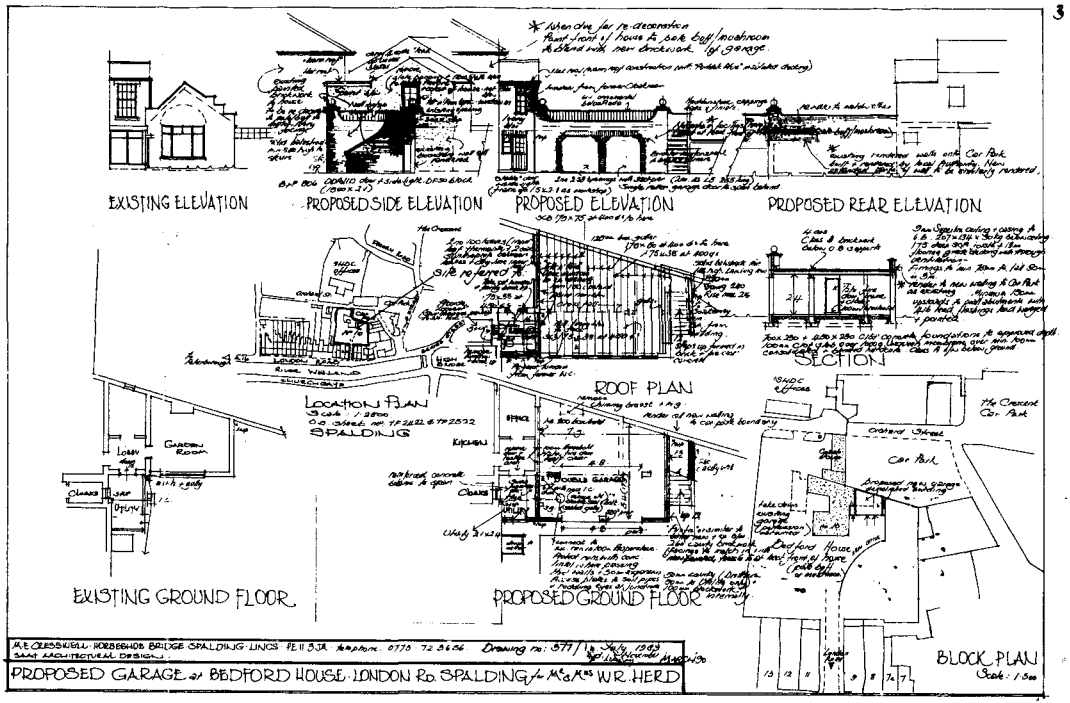

EXISTING ELEVATION
PROPOSED SIDE ELEVATION
PROPOSED ELEVATION
PROPOSED REAR ELEVATION
LOCATION PLAN
SPALDING
ROOF PLAN
SECTION
EXISTING GROUND FLOOR
PROPOSED GROUND FLOOR
BLOCK PLAN
Scale: 1:500
PROPOSED GARAGE at BEDFORD HOUSE LONDON Rd. SPALDING for Mr & Mrs W.R. HERD
M.E. CLESSWELL, ROSEBUSH BRIDGE, SPALDING, LINCS. PE11 3JA. Telephone: 0775 72 3626
Drawing no: 577/1
July 1983