
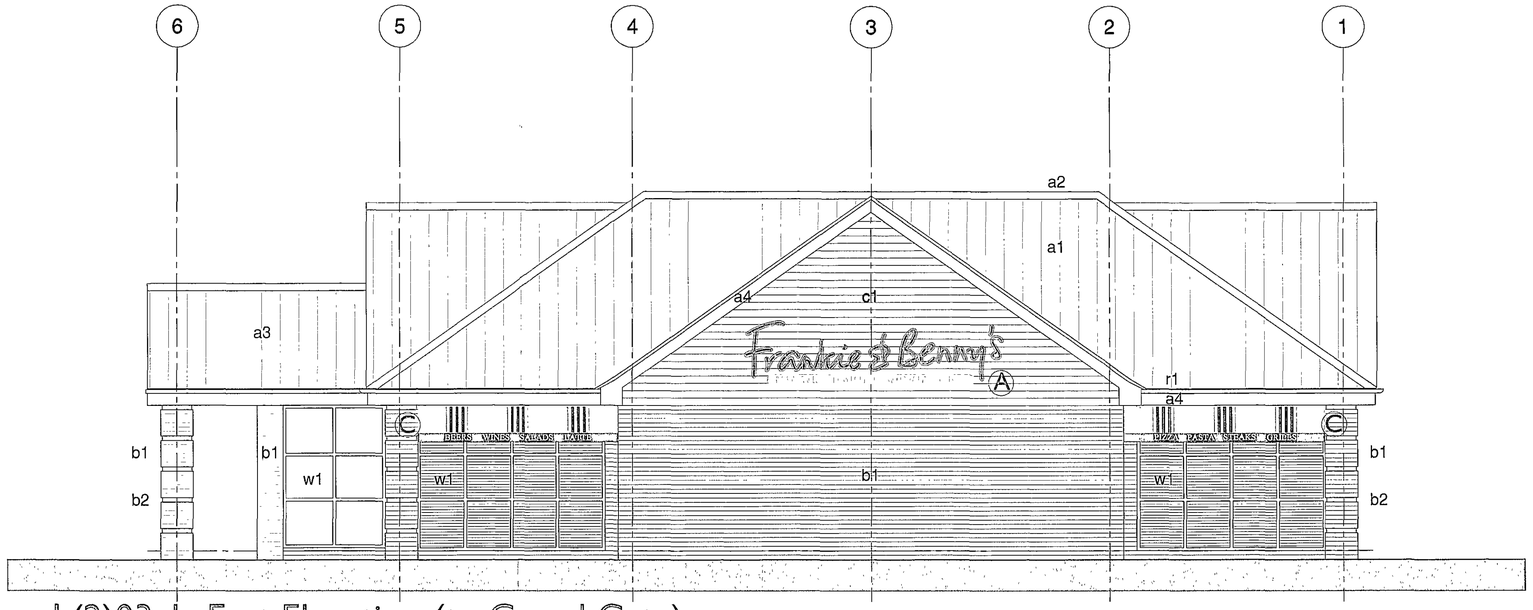


L(2)03-1 East Elevation (to Camel Gate)

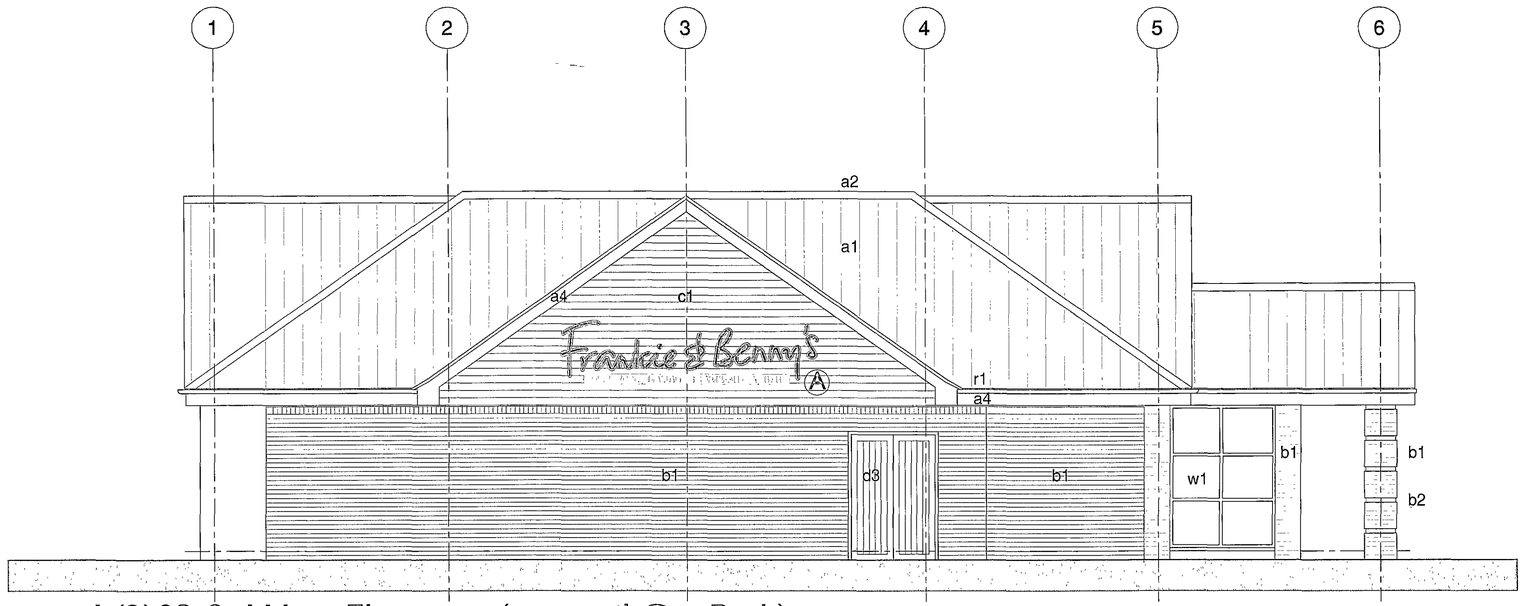

L(2)03-2 West Elevation (to retail Car Park)

Notes :

External doors, windows to be supplied and installed by shell contractor.
Signage and awnings to besupplied and fitted by fit-out contractor

EXTERNAL MATERIALS KEY:

MAIN ROOF	a1	INTERLOCKING CONCRETE ROOF TILES . H65/110 COLOUR - SMOOTH BROWN
RIDGE TILES ·	a2	CONCRETE UNIVERSAL ANGLE RIDGE, HIPS + MONO RIDGE TILE · H65/ COLOUR - SMOOTH BROWN
ENTRANCE PORCH ·	a3	INTERLOCKING CONCRETE ROOF TILES · H65/110 COLOUR - SMOOTH BROWN
FASCIA & BARGE BOARDS:	a4	PAINTED SOFTWOOD FINISH / COLOUR : SIKKENS TEAK BASECOAT BL21 PLUS 085 - TORCOAT BL31 085
MASONRY WALLS.	b1	FACING BRICK GENERALLY · COLOUR - BUFF FACING BRICK · F10/110
	b2	FACING BRICK CONTRASTING FEATURE COURSE · COLOUR - BROWN FACING BRICK : F10/112
	b3	FACING BRICK COPINGS : COLOUR - BROWN FACING BRICK . F10/112
TIMBER BOARDED GABLES .	c1	HORIZONTAL "IROKO" WEATHERBOARDING . H21/116 FINISH / COLOUR · SIKKENS TEAK BASECOAT BL21 PLUS 085 - TORCOAT BL31 085
ENTRANCE GABLE (Signage Panel)	c2	IROKO FRAME WITH FORMICA FACED PLYWOOD INFILL PANELS FRAME FINISH / COLOUR . SIKKENS TEAK BASECOAT BL21 PLUS 085 - TOPCOAT BL31 085 PANEL FINISH / COLOUR . EXTERNAL GRADE FORMICA COLOUR TO BE AGREED
WINDOWS.	w1	IROKO FRAME FINISH / COLOUR : SIKKENS TEAK BASECOAT BL21 PLUS 085 - TOPCOAT BL31 085
DOORS:	d1	ASH GLAZED PANELED DOORS . FINISH COLOUR - MORRELS MEDIUM OAK LIGHT FAST STAIN 110/1211C 20% SHEEN A/C LACQUER
	d2	IROKO FRAME AND LOUVERED DOORS : FINISH / COLOUR · SIKKENS TEAK BASECOAT BL21 PLUS 085 - TOPCOAT BL31 085
	d3	IROKO FRAMED LEDGED AND BRACED DOORS . FINISH / COLOUR : SIKKENS TEAK BASECOAT BL21 PLUS 085 - TOPCOAT BL31 085
RWP'S & GUTTERS.	r1	UPVC HALF ROUND GUTTERS AND CIRCULAR DOWN PIPES COLOUR - BROWN

KEY TO EXTERNAL SIGNAGE / BRANDING

Ⓐ Illuminated F&B sign 4373 long x 956 high mounted on gable weather boarding ;see Astley Signs standard drawing FBM01 / pages 05 & 06

Ⓑ Illuminated F&B sign 3000 long x 656 high mounted on gable ;see Astley Signs standard drawing FBM01 / pages 01 & 02

Ⓒ Fabric coverd external static awnings with external trough light illumination above

Ⓓ Internally illuminated menu case :see Interiors UK drg.no. FBSTD - 004

Ⓔ Fabric covered demountable terrace parasols with F&B branding.

A	27.06.08	Materials key updated and note re external doors and windows changed to by shell contractor	
O	23.06.08	First Issue	
	Date	Revision	

Johnson Robson Ltd
Architecture, Design & Building Technology
Unit 18, Barrowmore Enterprise Estate, Great Barrow, Chester CH3 7JA
Tel : 01829 742596 Fax : 01829 742597
Email: enquiries@johnsonrobson.co.uk

Client: The Restaurant Group plc

Project: Frankie & Benny's
Camel Gate, Spalding

Title: External Elevations :as Proposed (Sheet 2)

Date: June 08	Scale: 1:50 @ A1 1:100 @ A3	Job no. JR.241	Stage: F	Drawing No. L(2)03 rev A	
Drawn: NBR					

© This drawing is subject to copyright

DETERMINED PLAN

Planning & Development
18 JUL 2008
Ref: 08/0108