

This drawing is copyright and may not be altered, traced, copied, photographed or used for any purpose other than that for which it is issued without consent of Broadgate Homes Ltd.

All dimensions to be checked on site - do not scale from drawing, any discrepancies please report to drawing office as soon as possible.

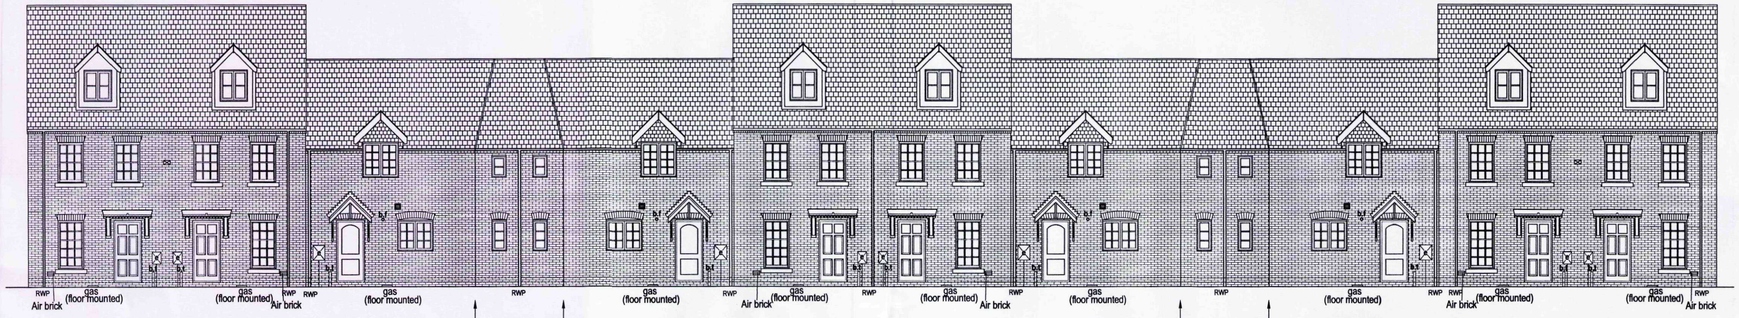


Plot 175 (Chalfont) | Plot 176 (Linden) | Plot 177 (Holborn) | Angle Spring Point | Angle Spring Point | Plot 178 (Holborn) | Plot 179 (Linden) | Plot 180 (Linden) | Plot 181 (Holborn) | Angle Spring Point | Angle Spring Point | Plot 182 (Holborn) | Plot 183 (Linden) | Plot 184 (Chalfont)


FRONT ELEVATION

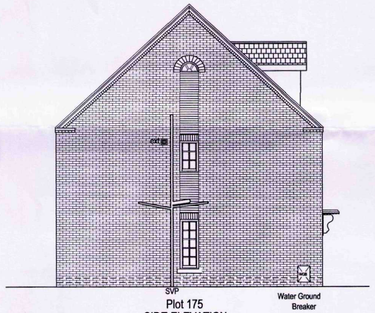


Plot 175
SIDE ELEVATION

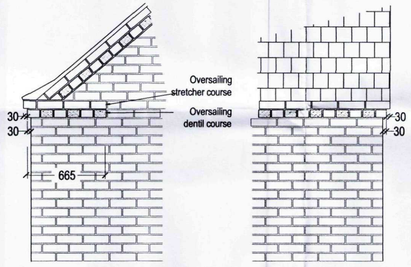

EXTERNAL CORNER \ EAVES DETAIL

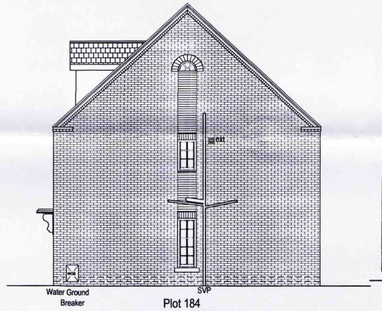

Plot 184
SIDE ELEVATION

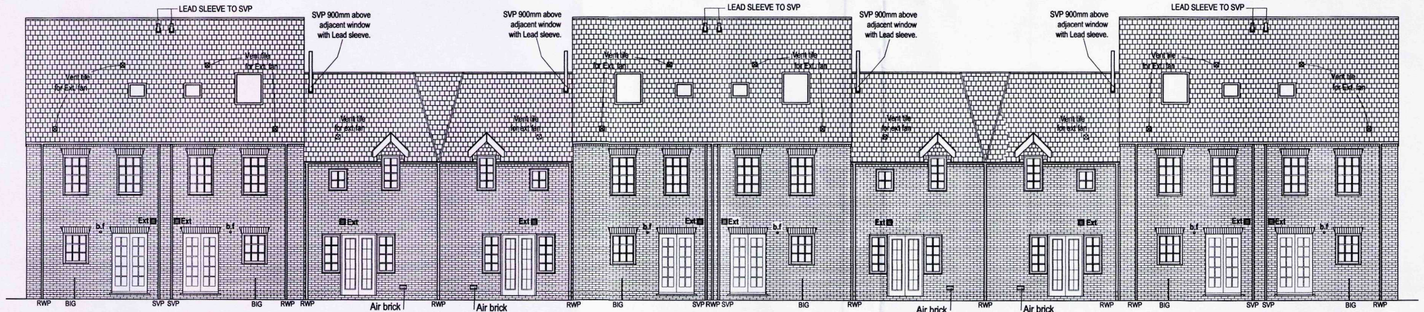

Plot 184 (Chalfont) | Plot 183 (Linden) | Plot 182 (Holborn) | Angle Spring Point | Plot 181 (Holborn) | Plot 180 (Linden) | Plot 179 (Linden) | Plot 178 (Holborn) | Angle Spring Point | Plot 177 (Holborn) | Plot 176 (Linden) | Plot 175 (Chalfont)

REAR ELEVATION

SHDC
Planning & Development
21 OCT 2011
Ref: 0511-11

BROADGATE HOMES
Broadgate Homes Limited
Broadgate House, Weston Hills, Spalding, Linc. PE12 6DB
T: 01406 380 532
E: info@broadgate-homes.com
W: www.broadgate-homes.com

HOUSE TYPE. HOLBORN, LINDEN, CHALFONT

PROJECT TITLE. Plots 175 & 184
Off the Hayfields,
Wygate Park,
Spalding

DRAWING.

- Elevations

REV	DESCRIPTION	DATE	BY

SCALE	DRAWN	Total INT. floor Area Exc. Garage:
1:100 1:25		sqm
DATE	DRAWING No.	
August 2011	0503/175,184/PC	