
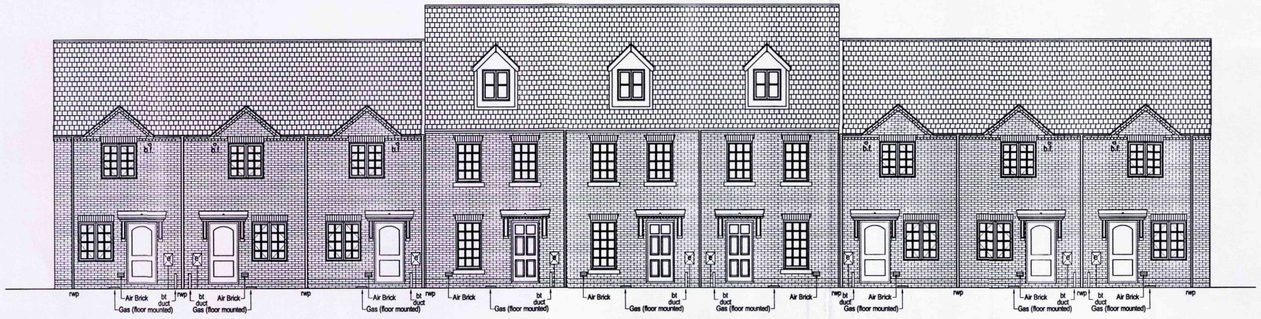



Plot 253 Speedwell | Plot 254 Speedwell | Plot 255 Speedwell | Plot 256 Linden | Plot 257 Linden | Plot 258 Linden | Plot 259 Linden | Plot 260 Linden | Plot 261 Linden

FRONT ELEVATION

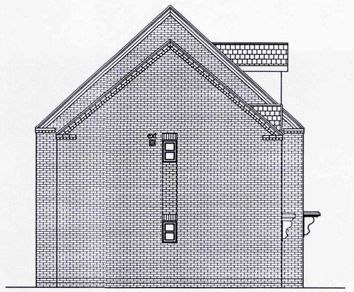


Plot 253 Speedwell

SIDE ELEVATION

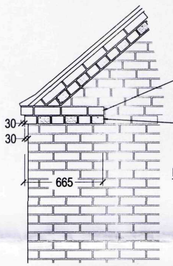


EXTERNAL CORNER DETAILS

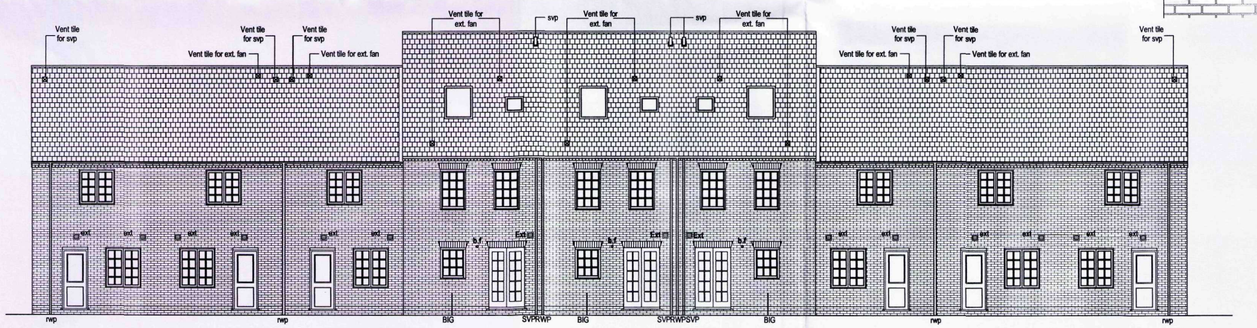

Plot 261 Speedwell | Plot 260 Speedwell | Plot 259 Speedwell | Plot 258 Linden | Plot 257 Linden | Plot 256 Linden | Plot 255 Linden | Plot 254 Linden | Plot 253 Linden

REAR ELEVATION

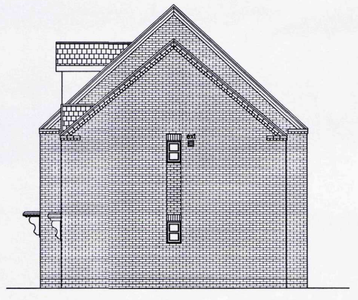

Plot 261 Speedwell

SIDE ELEVATION

BROADGATE HOMES

Broadgate House, Weston Hills, Spalding, Lincs. PE12 6DB
T: 01406 380 532
E: info@broadgate-homes.com
W: www.broadgate-homes.com

This drawing is copyright and may not be altered, traced, copied, photographed or used for any purpose other than that for which it is issued without consent from Broadgate Homes Ltd.

REV	DESCRIPTION	DATE	BY

REV	DESCRIPTION	DATE	BY

SHDC Planning & Development 21 OCT 2011 Ref: 0511-11

PROJECT TITLE: Plots 253 - 261 Off the Hayfields, Wygate Park, Spalding PLOTS

HOUSE TYPE: Speedwell / Linden	SCALE: 1:100
DRAWING: Elevations	
DRAWN BY: PM	TOTAL INT. FLOOR AREA EXC. GARAGE: sqm
DATE: August 2011	DRAWING No: 0503/253-261/PC