

This drawing is copyright and may not be altered, traced, copied, photographed or used for any purpose other than that for which it is issued without consent of Broadgate Homes Ltd.

All dimensions to be checked on site - do not scale from drawing, any discrepancies please report to drawing office as soon as possible.

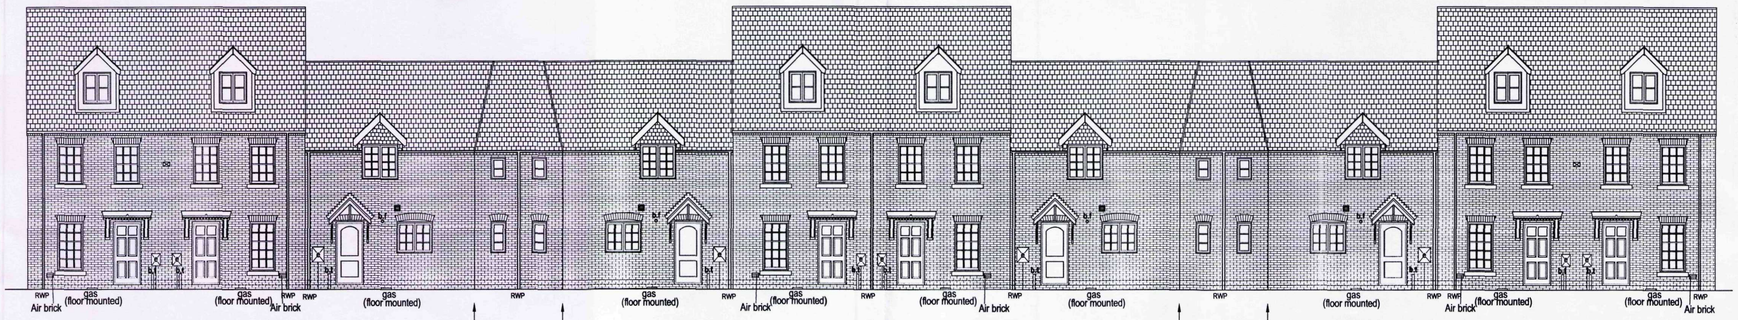


Plot 266 (Chalfont) | Plot 267 (Linden) | Plot 268 (Holborn) | Plot 269 (Holborn) | Plot 270 (Linden) | Plot 271 (Linden) | Plot 272 (Holborn) | Plot 273 (Holborn) | Plot 274 (Linden) | Plot 275 (Chalfont)


FRONT ELEVATION

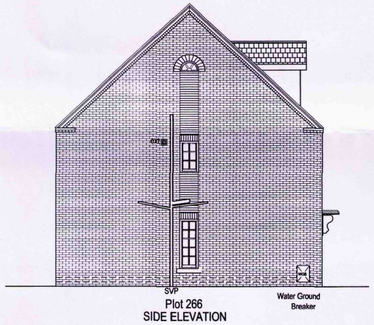


Plot 266
SIDE ELEVATION

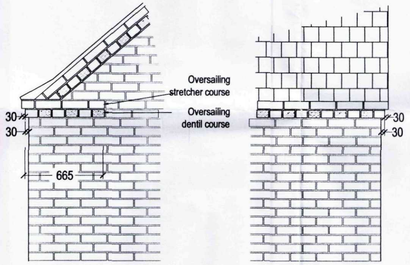

EXTERNAL CORNER \ EAVES DETAIL

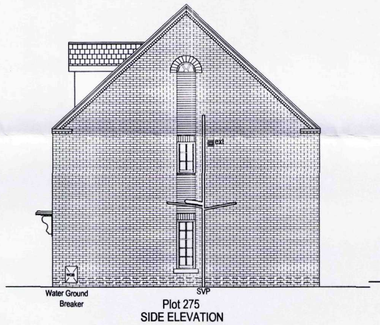

Plot 275
SIDE ELEVATION

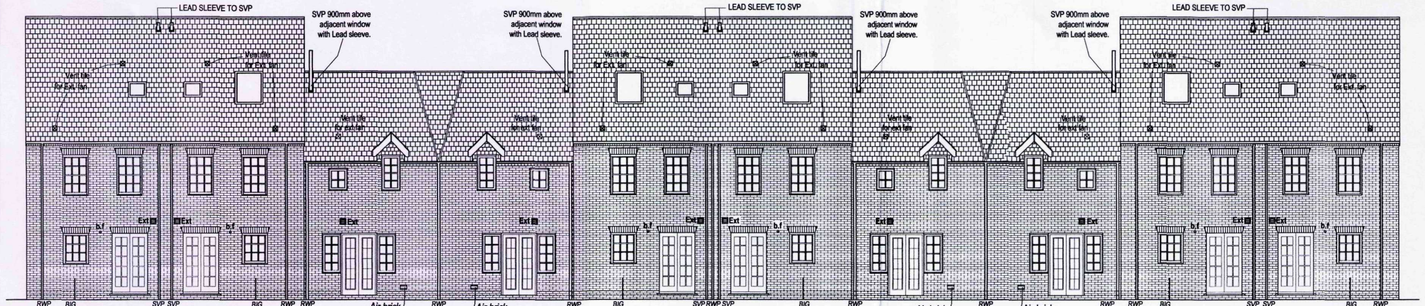

Plot 275 (Chalfont) | Plot 274 (Linden) | Plot 273 (Holborn) | Plot 272 (Holborn) | Plot 271 (Linden) | Plot 270 (Linden) | Plot 269 (Holborn) | Plot 268 (Holborn) | Plot 267 (Linden) | Plot 266 (Chalfont)

REAR ELEVATION

SHDC
Planning & Development
21 OCT 2011
Ref: 0811-11

BROADGATE HOMES
Broadgate Homes Limited
Broadgate House, Weston Hills, Spalding, Linc. PE12 6DB
T: 01406 380 332
E: info@broadgate-homes.com
W: www.broadgate-homes.com

HOUSE TYPE: HOLBORN, LINDEN, CHALFONT

PROJECT TITLE: Plots 266 & 275
Off the Hayfields,
Wygate Park,
Spalding

DRAWING:

- Elevations

REV	DESCRIPTION	DATE	BY

SCALE	DRAWN	Total INT. floor Area Exc. Garage:
1:100 1:25		sqm
DATE	DRAWING No.	
August 2011	0503/266,275/PC	