

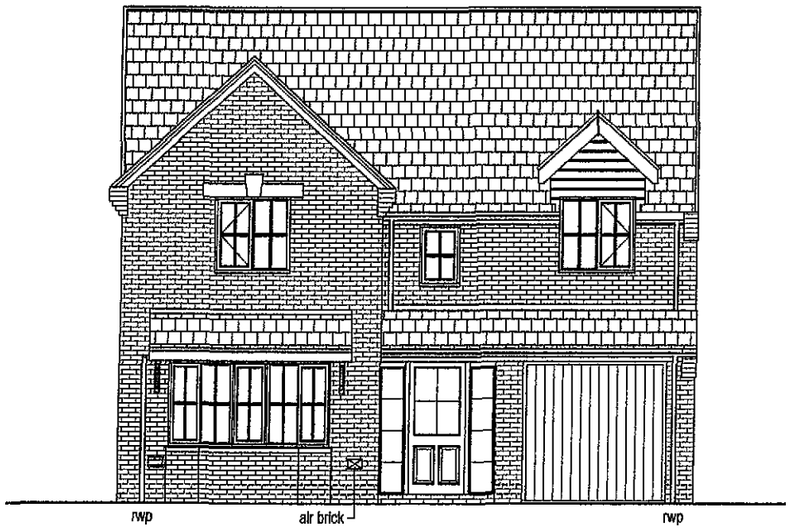


FRONT ELEVATION

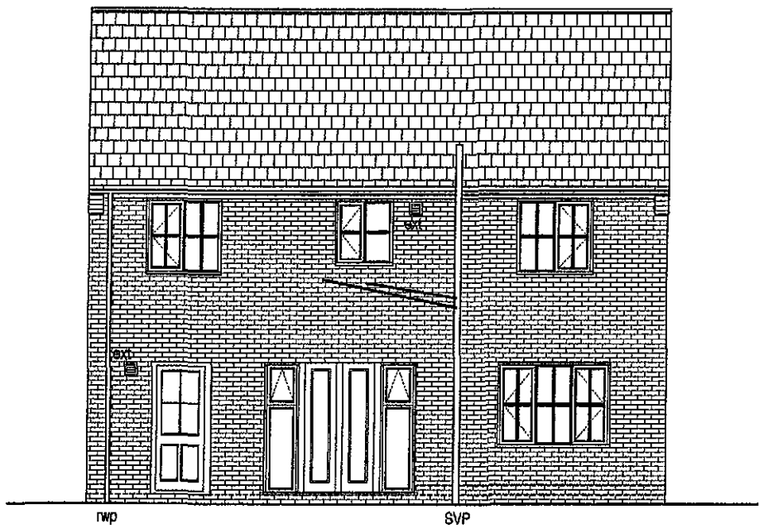


REAR ELEVATION

CORBEL DETAIL

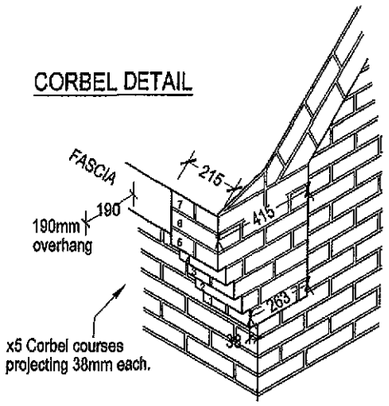


2 courses up gable end - refer to elevations for style.

Detailed bwk shown here to project 20mm out from main wall

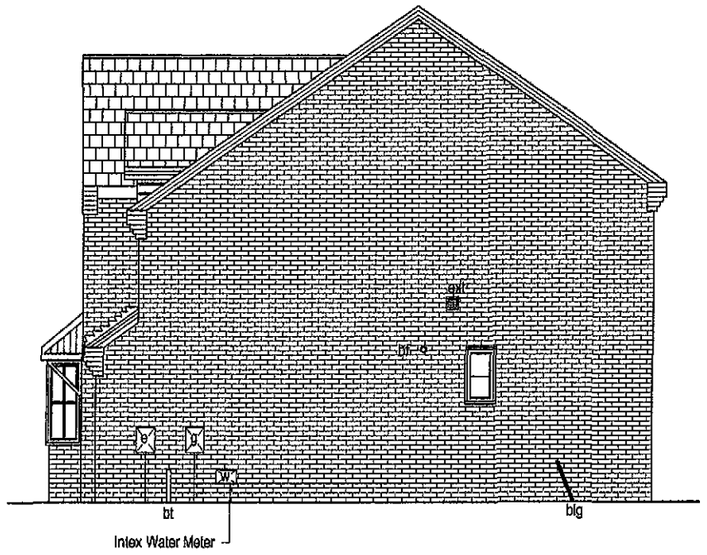

SIDE ELEVATION

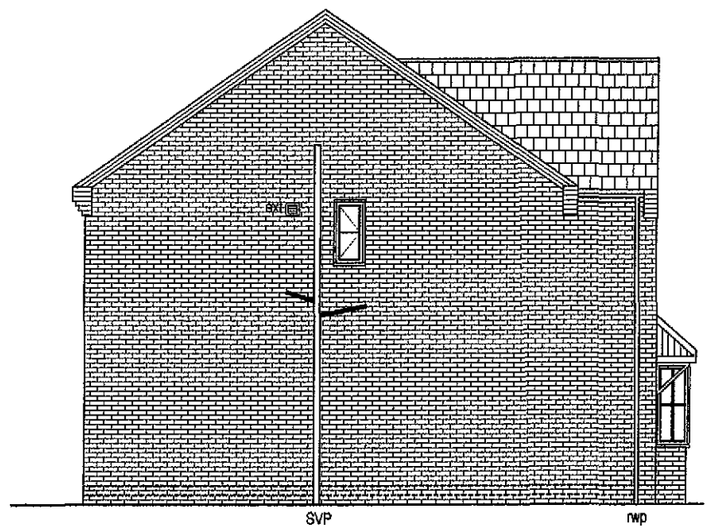

SIDE ELEVATION

BROADGATE HOMES

Broadgate House, Weston Hills,
Spalding, Lincs. PE12 6DB
T: 01406 380 532
E: info@broadgate-homes.com
W: www.broadgate-homes.com

This drawing is copyright and may not be altered, traced, copied, photographed or used for any purpose other than that for which it is issued without consent from Broadgate Homes Ltd.

SHDC
Planning & Development
21 OCT 2011
Ref: 0511-11

REV	DESCRIPTION	DATE	BY

REV	DESCRIPTION	DATE	BY

HOUSE TYPE: Poppygate
SCALE: 1:100 1:25
DRAWING: Elevations
DRAWN BY: PM
TOTAL INT. FLOOR AREA EXC. GARAGE: sqm
PROJECT TITLE: Plot 291 Off the Hayfields, Wygate Park, Spalding
PLOTS
DATE: August 2011
DRAWING No: 0503/291/PC