

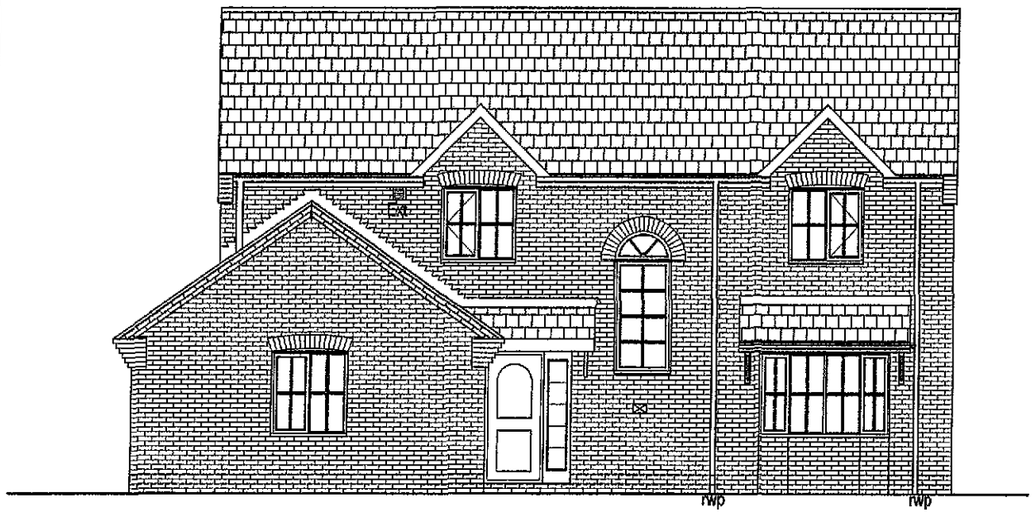
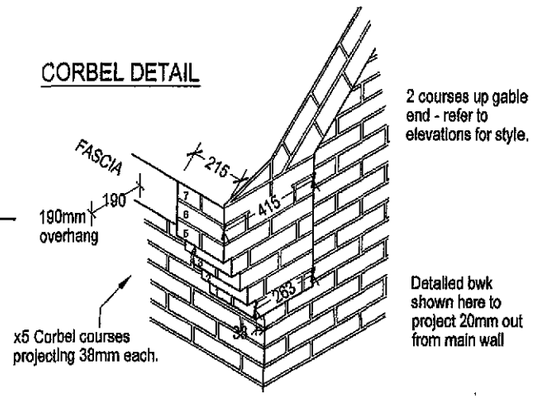



FRONT ELEVATION

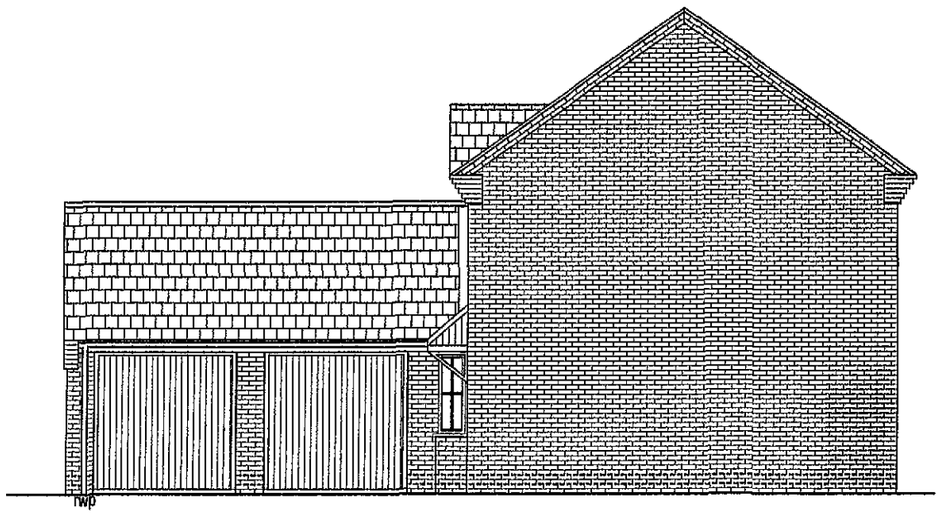



SIDE ELEVATION

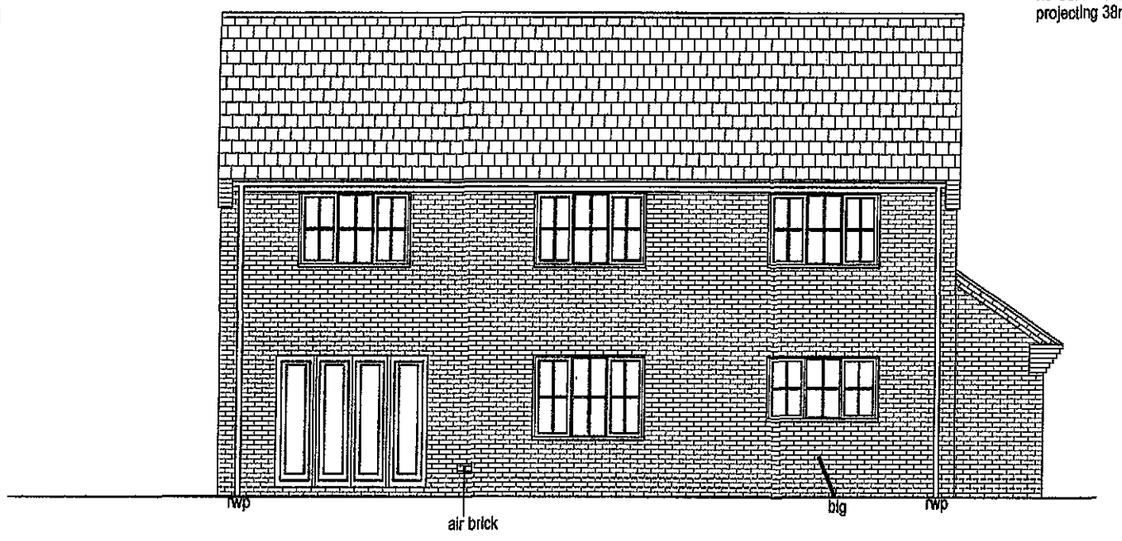


REAR ELEVATION

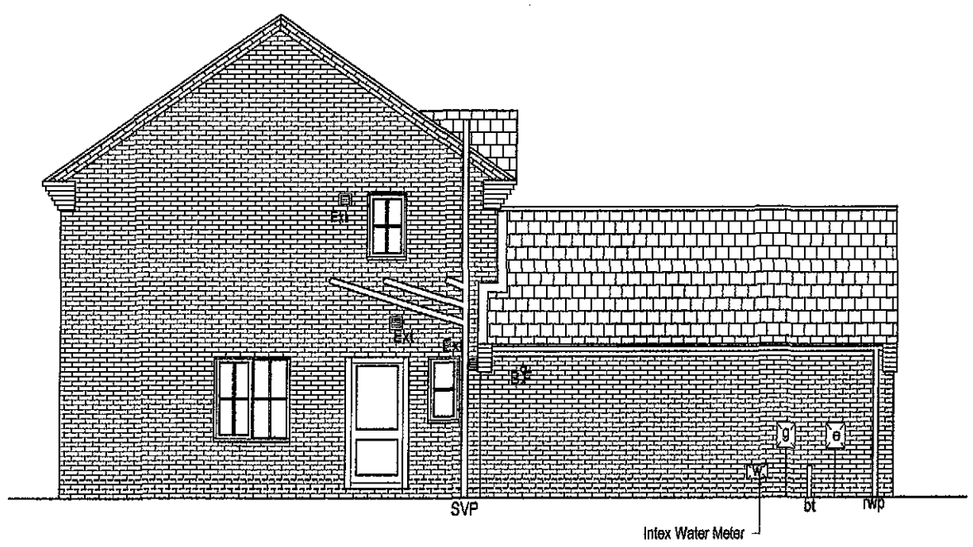


SIDE ELEVATION

Broadgate House, Weston Hills,
Spalding, Lincs. PE12 6DB
T: 01406 380 532
E: info@broadgate-homes.com
W: www.broadgate-homes.com

This drawing is copyright and may not be altered, traced, copied, photographed or used for any purpose other than that for which it is issued without consent from Broadgate Homes Ltd.

| REV | DESCRIPTION | DATE | BY |
|---|---|---|---|
| | | | |

Planning & Development
21 OCT 2011
Ref: 0811-11

| REV | DESCRIPTION | DATE | BY |
|---|---|---|---|
| | | | |

PROJECT TITLE: Plot 290 Off the Hayfields, Wygate Park, Spalding PLOTS

HOUSE TYPE: Sycamore

SCALE: 1:100 1:25

DRAWING: Elevations

DRAWN BY: PM

TOTAL INT. FLOOR AREA EXC. GARAGE: sqm

DATE: August 2011

DRAWING No: 0503/290/PC