

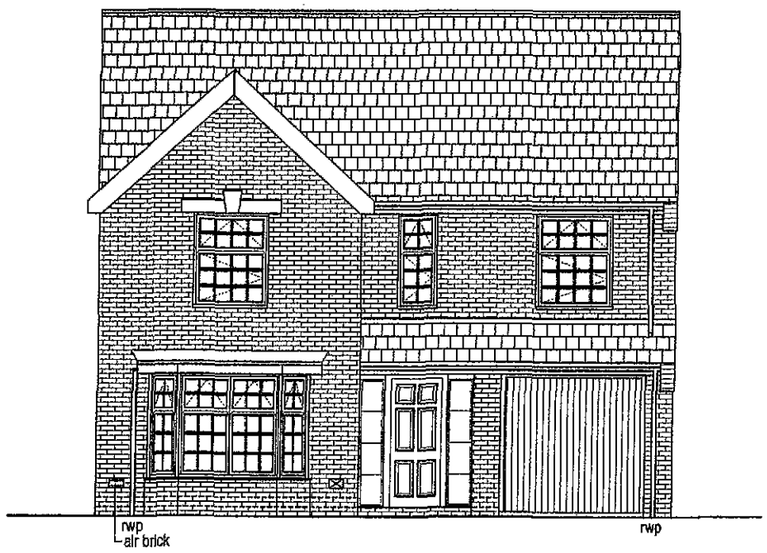


FRONT ELEVATION


CORBEL DETAIL

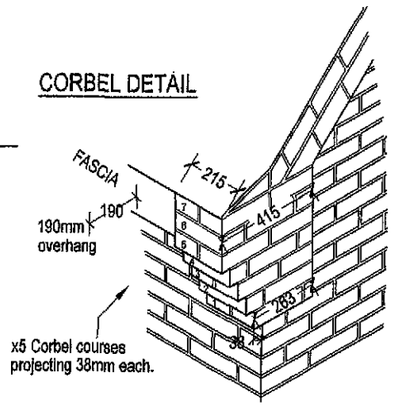


2 courses up gable end - refer to elevations for style.

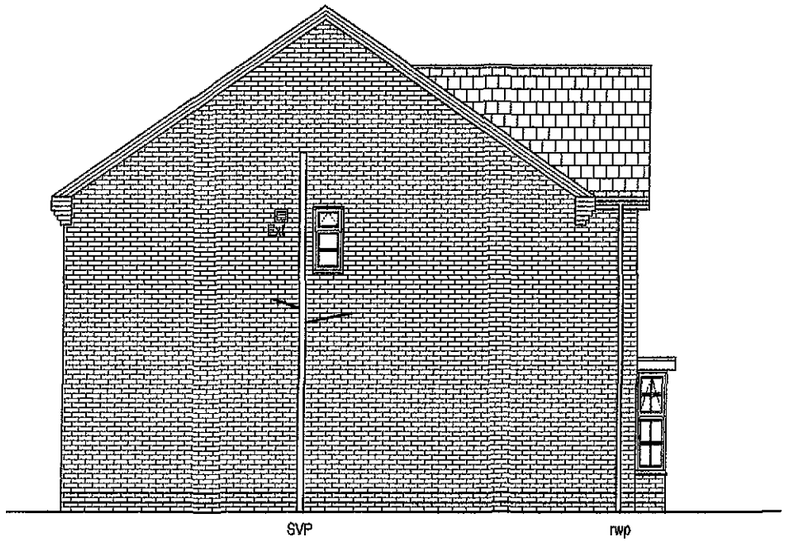

SIDE ELEVATION

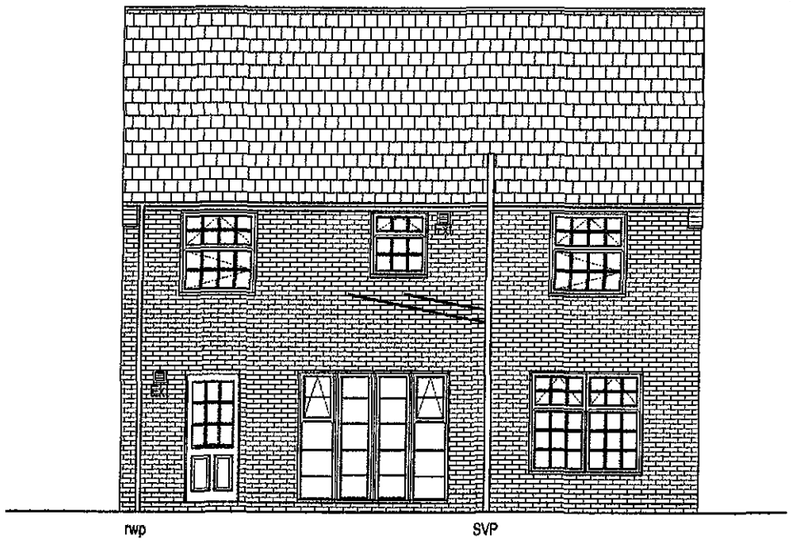

REAR ELEVATION

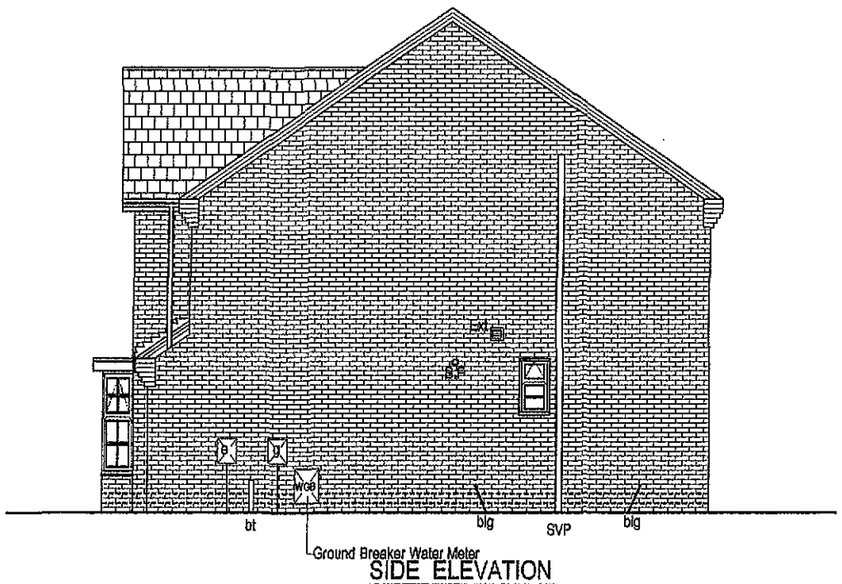

SIDE ELEVATION

BROADGATE HOMES

Broadgate House, Weston Hills,
Spalding, Lincs. PE12 6DB
T: 01406 380 532
E: info@broadgate-homes.com
W: www.broadgate-homes.com

This drawing is copyright and may not be altered, traced, copied, photographed or used for any purpose other than that for which it is issued without consent from Broadgate Homes Ltd.

REV	DESCRIPTION	DATE	BY

SHDC
Planning & Development
21 OCT 2011
Ref. 0811-11

REV	DESCRIPTION	DATE	BY

PROJECT TITLE: Plot 288 Off the Hayfields, Wygate Park, Spalding
PLOTS

HOUSE TYPE: Mallowgate
SCALE: 1:100
DRAWING: Elevations
DRAWN BY: PM
TOTAL INT. FLOOR AREA EXC. GARAGE: sqm
DATE: August 2011
DRAWING No: 0503/288/PC