
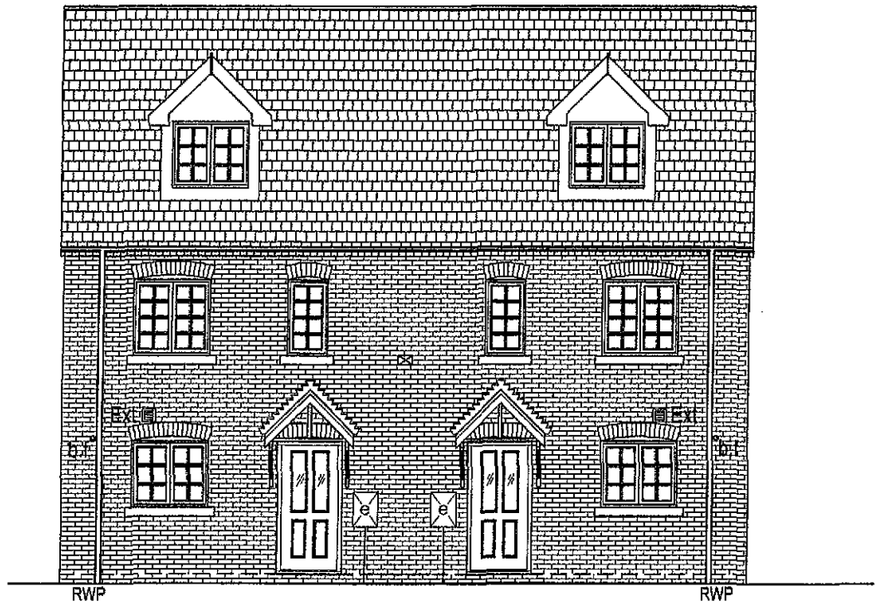


Plot 284 Plot 285


FRONT ELEVATION

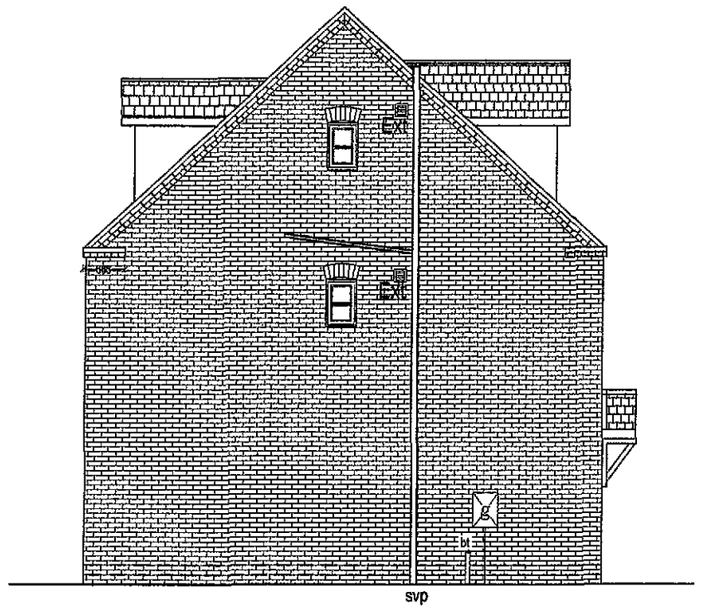


Plot 284

SIDE ELEVATION


EXTERNAL CORNER \ EAVES DETAIL

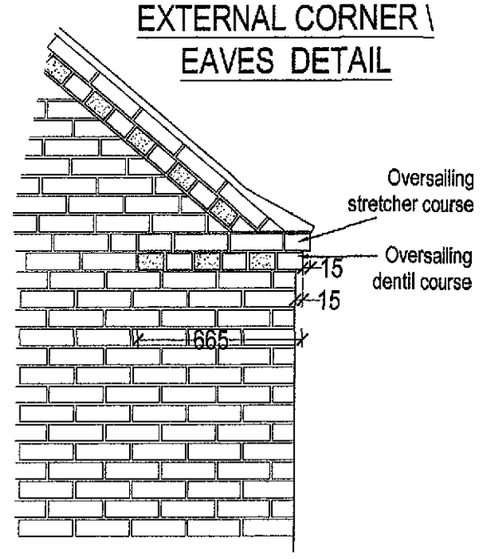

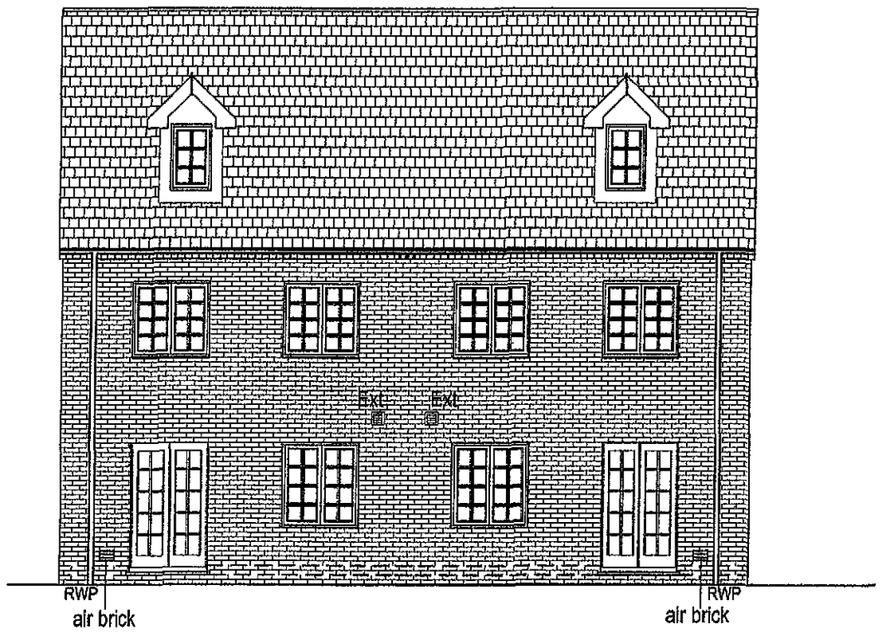

Plot 285 Plot 284

REAR ELEVATION

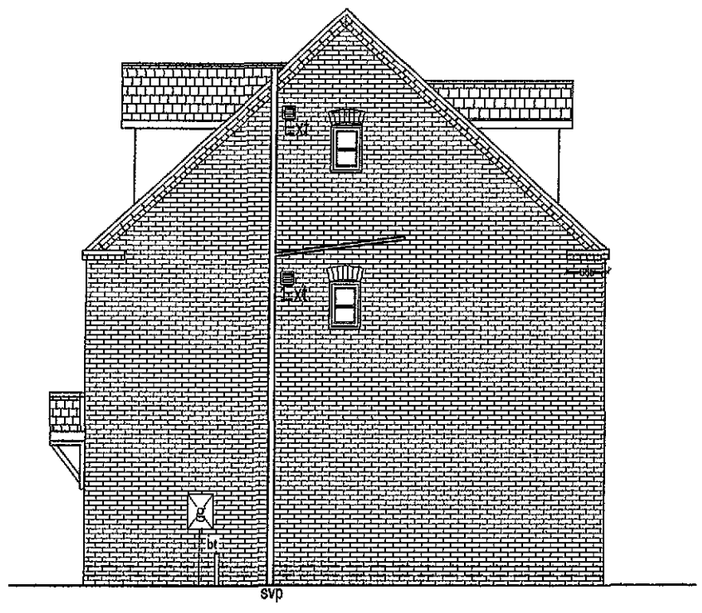

Plot 285

SIDE ELEVATION

BROADGATE HOMES

Broadgate House, Weston Hills, Spalding, Lincs. PE12 6DB
T: 01406 380 532
E: info@broadgate-homes.com
W: www.broadgate-homes.com

This drawing is copyright and may not be altered, traced, copied, photographed or used for any purpose other than that for which it is issued without consent from Broadgate Homes Ltd.

SHDC
Planning & Development
21 OCT 2011
Ref: 0811-11

REV	DESCRIPTION	DATE	BY

REV	DESCRIPTION	DATE	BY

PROJECT TITLE: Plots 284 - 285 Off the Hayfields, Wygate Park, Spalding — PLOTS

HOUSE TYPE: Knebworth

SCALE: 1:100 1:25

DRAWING: Elevations

DRAWN BY: PM

TOTAL INT. FLOOR AREA EXC. GARAGE: sqm

DATE: August 2011

DRAWING No: 0503/284-285/PC