
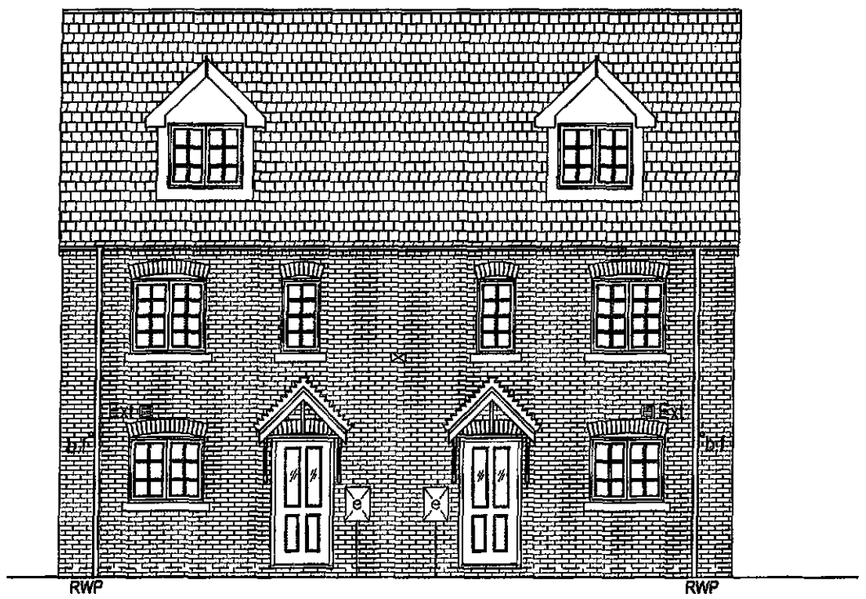


Plot 282 Plot 283


FRONT ELEVATION

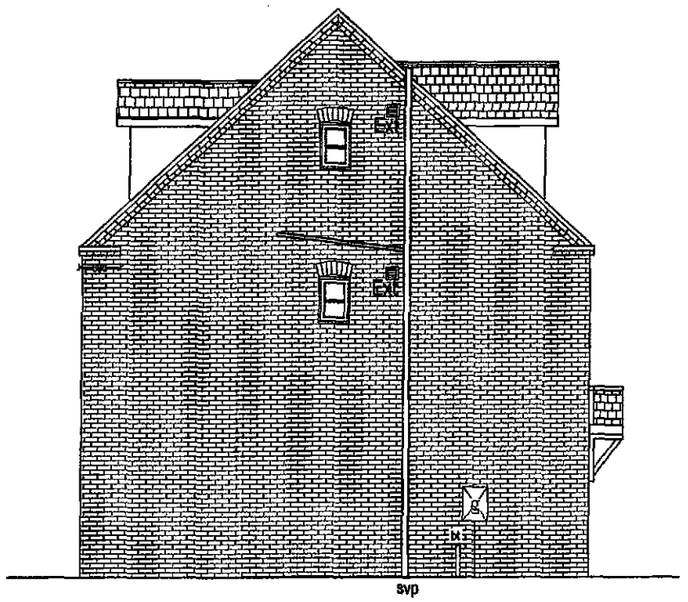


Plot 282

SIDE ELEVATION


EXTERNAL CORNER \ EAVES DETAIL

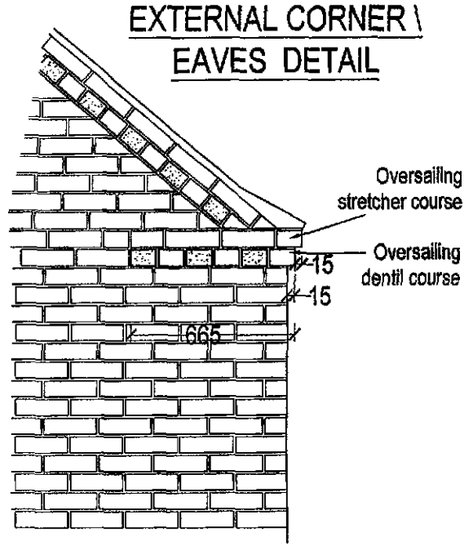

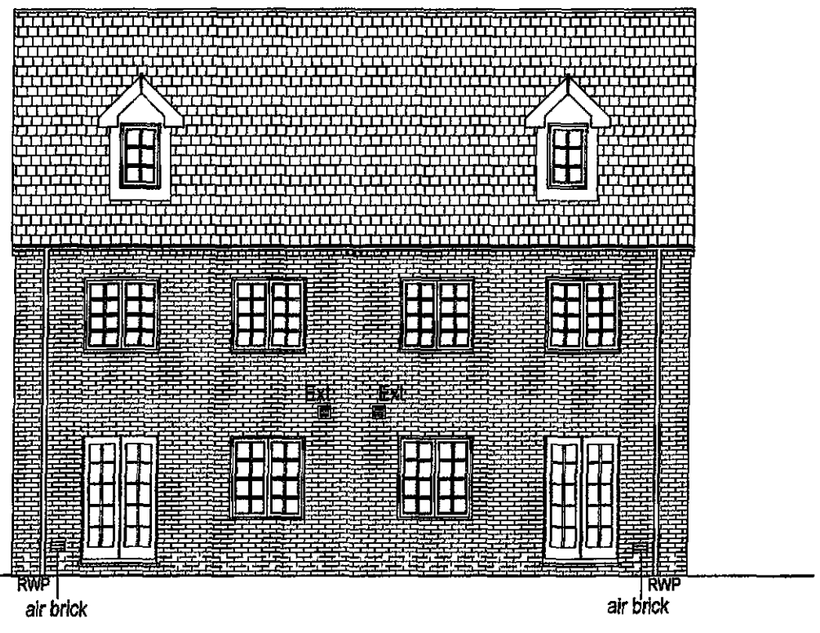

Plot 283 Plot 282

REAR ELEVATION

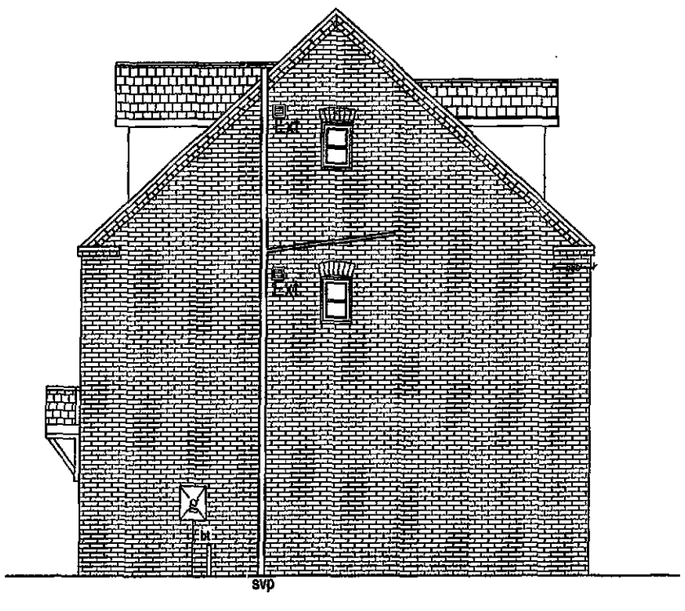

Plot 283

SIDE ELEVATION

BROADGATE HOMES

Broadgate House, Weston Hills, Spalding, Lincs. PE12 6DB
T: 01406 380 532
E: info@broadgate-homes.com
W: www.broadgate-homes.com

This drawing is copyright and may not be altered, traced, copied, photographed or used for any purpose other than that for which it is issued without consent from Broadgate Homes Ltd.

REV	DESCRIPTION	DATE	BY

SHDC
Planning & Development
21 OCT 2011
Ref: 0811-11

REV	DESCRIPTION	DATE	BY

HOUSE TYPE: Knebworth

SCALE: 1:100

DRAWING: Elevations

DRAWN BY: PM

TOTAL INT. FLOOR AREA EXC. GARAGE: sqm

PROJECT TITLE: Plots 282 - 283 Off the Hayfields, Wygate Park, Spalding PLOTS

DATE: August 2011

DRAWING No: 0503/282-283/PC