

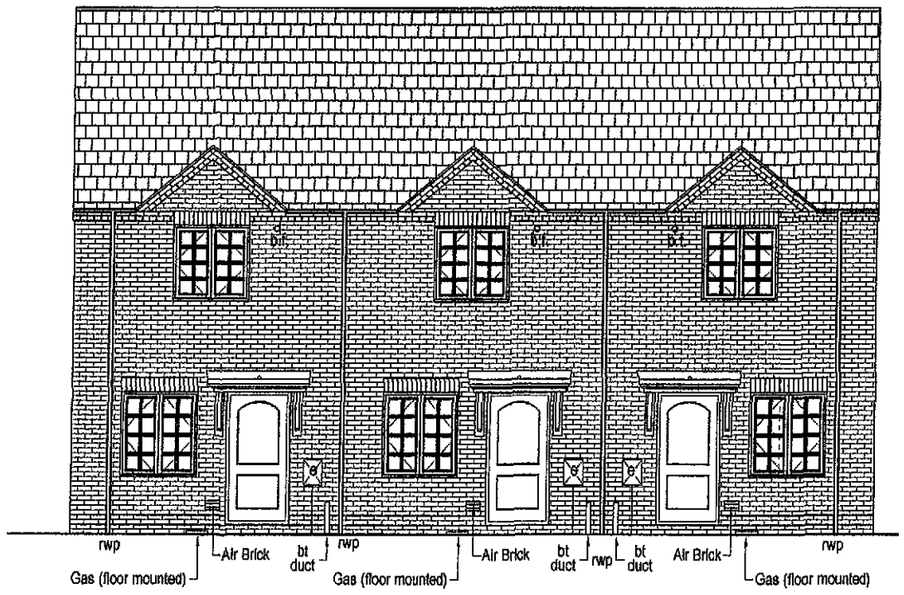


Plot 279 Speedwell | Plot 280 Speedwell | Plot 281 Speedwell


FRONT ELEVATION

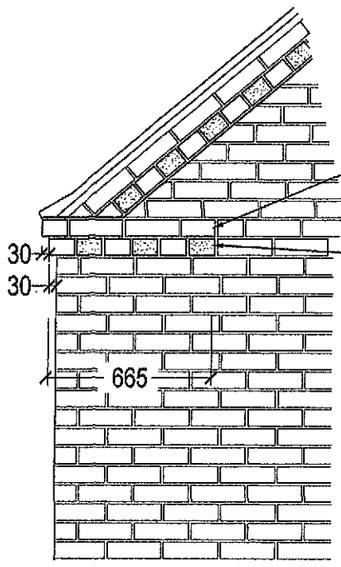

EXTERNAL CORNER DETAILS

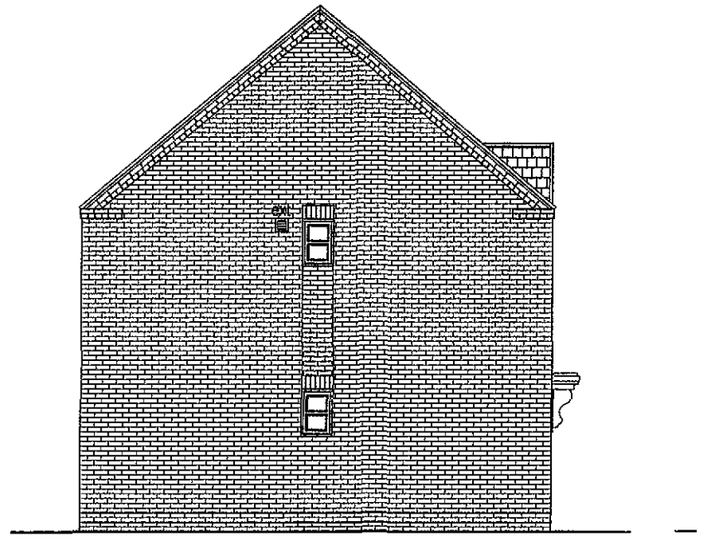


Plot 279
Speedwell
SIDE ELEVATION

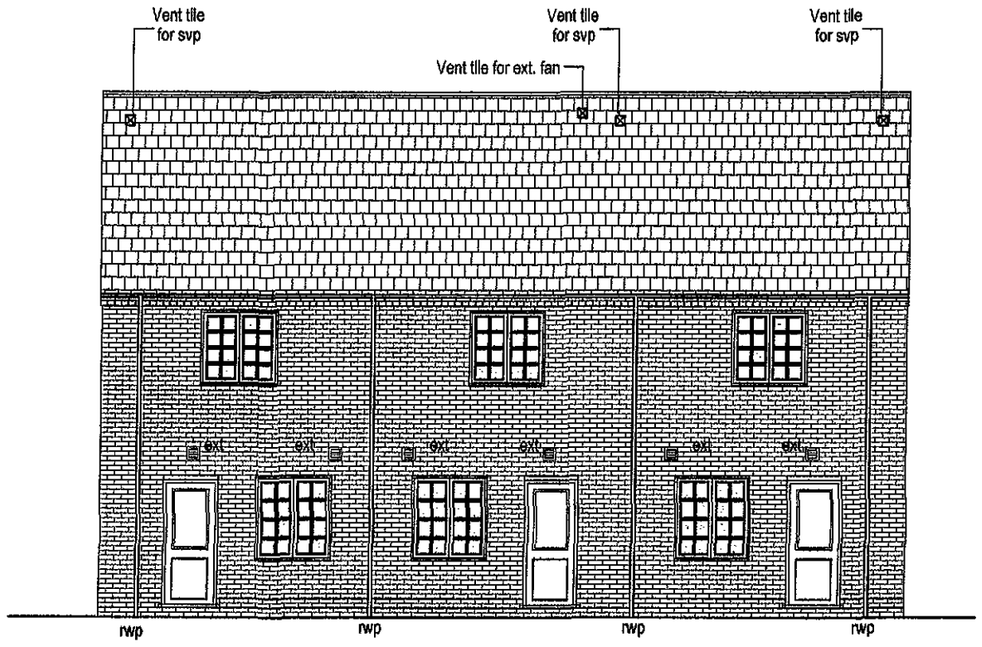

Plot 281 | Plot 280 | Plot 279
Speedwell | Speedwell | Speedwell

REAR ELEVATION

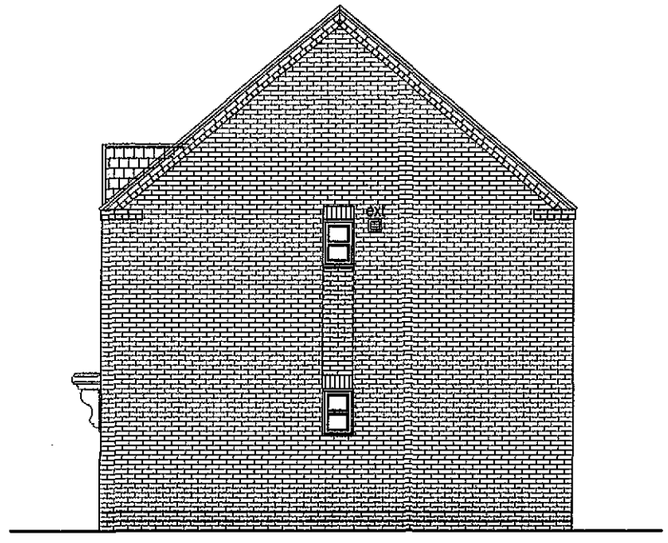

Plot 281
Speedwell
SIDE ELEVATION

SHDC
Planning & Development
2 1 OCT 2011
Ref: 0811-11

BROADGATE HOMES
Broadgate House, Weston Hills, Spalding, Lincs. PE12 6DB
T: 01406 380 532
E: info@broadgate-homes.com
W: www.broadgate-homes.com

This drawing is copyright and may not be altered, traced, copied, photographed or used for any purpose other than that for which it is issued without consent from Broadgate Homes Ltd.

REV	DESCRIPTION	DATE	BY

REV	DESCRIPTION	DATE	BY

HOUSE TYPE: Speedwell
SCALE: 1:100 1:25
DRAWING: Elevations
DRAWN BY: PM
TOTAL INT. FLOOR AREA EXC. GARAGE: sqm
PROJECT TITLE: Plots 279 - 281 Off the Hayfields, Wygate Park, Spalding PLOTS
DATE: August 2011
DRAWING No: 0503/279-281/PC