

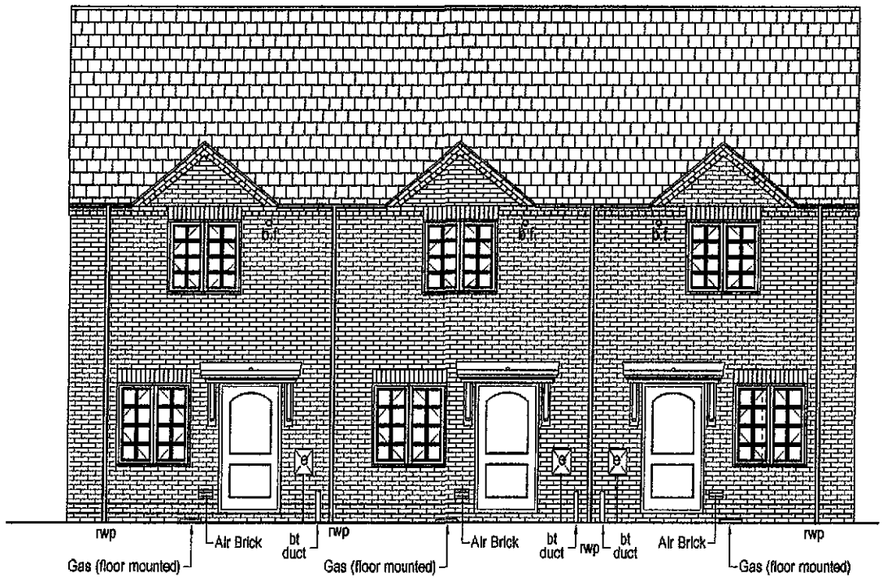


Plot 276 Speedwell | Plot 277 Speedwell | Plot 278 Speedwell

FRONT ELEVATION

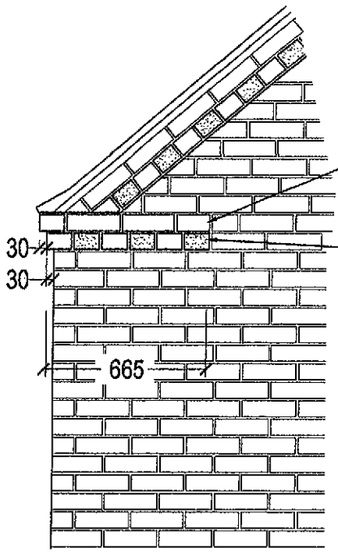


EXTERNAL CORNER DETAILS

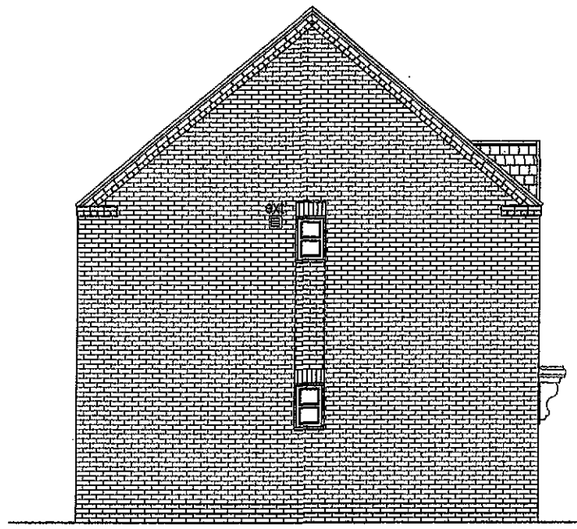


Plot 276 Speedwell

SIDE ELEVATION

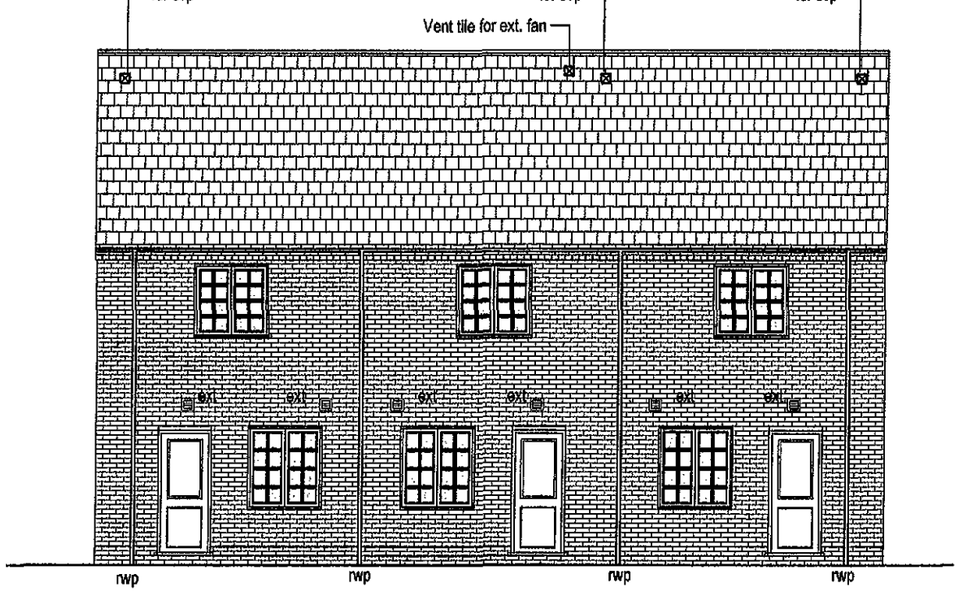

Plot 278 Speedwell | Plot 277 Speedwell | Plot 276 Speedwell

REAR ELEVATION

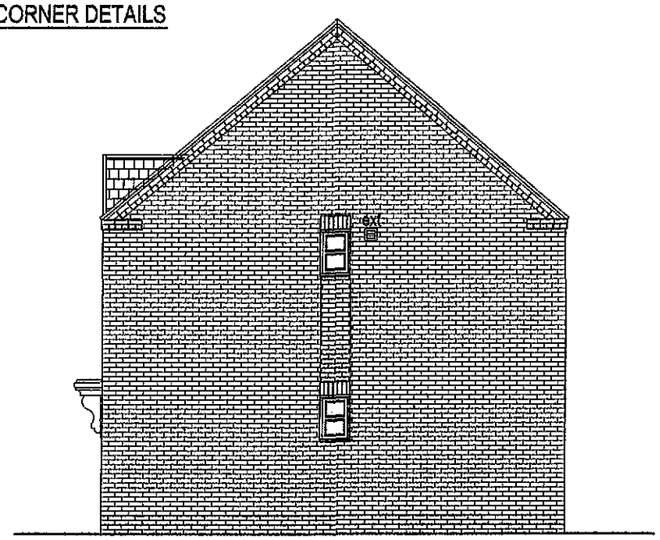

Plot 278 Speedwell

SIDE ELEVATION

BROADGATE HOMES

Broadgate House, Weston Hills, Spalding, Lincs. PE12 6DB
T: 01406 380 532
E: info@broadgate-homes.com
W: www.broadgate-homes.com

This drawing is copyright and may not be altered, traced, copied, photographed or used for any purpose other than that for which it is issued without consent from Broadgate Homes Ltd.

REV	DESCRIPTION	DATE	BY

SHDC
Planning & Development
21 OCT 2011
Ref: 0811-11

REV	DESCRIPTION	DATE	BY

HOUSE TYPE: Speedwell

SCALE: 1:100 1:25

DRAWING: Elevations

DRAWN BY: PM

TOTAL INT. FLOOR AREA EXC. GARAGE: sqm

PROJECT TITLE: Plots 276 - 278 Off the Hayfields, Wygate Park, Spalding

PLOTS

DATE: August 2011

DRAWING No: 0503/276-278/PC