


Plot 262
Cromwell

Plot 263
Colnbrook


Plot 264
Cromwell

FRONT ELEVATION

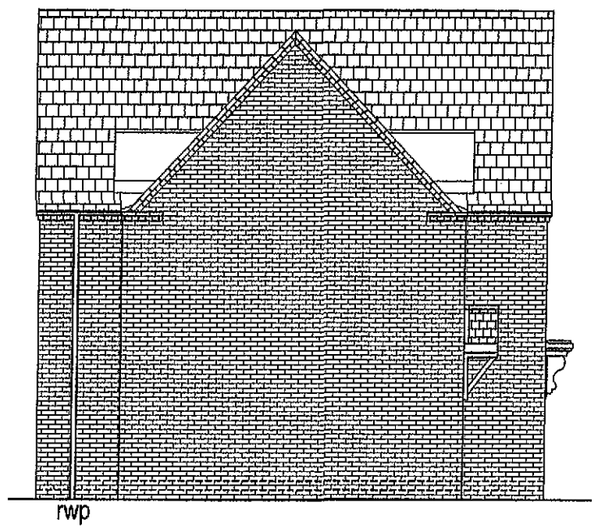


Plot 262
Cromwell

SIDE ELEVATION

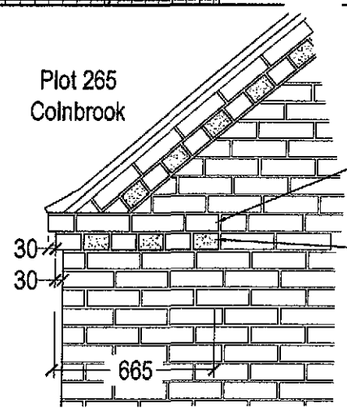

EXTERNAL CORNER DETAILS

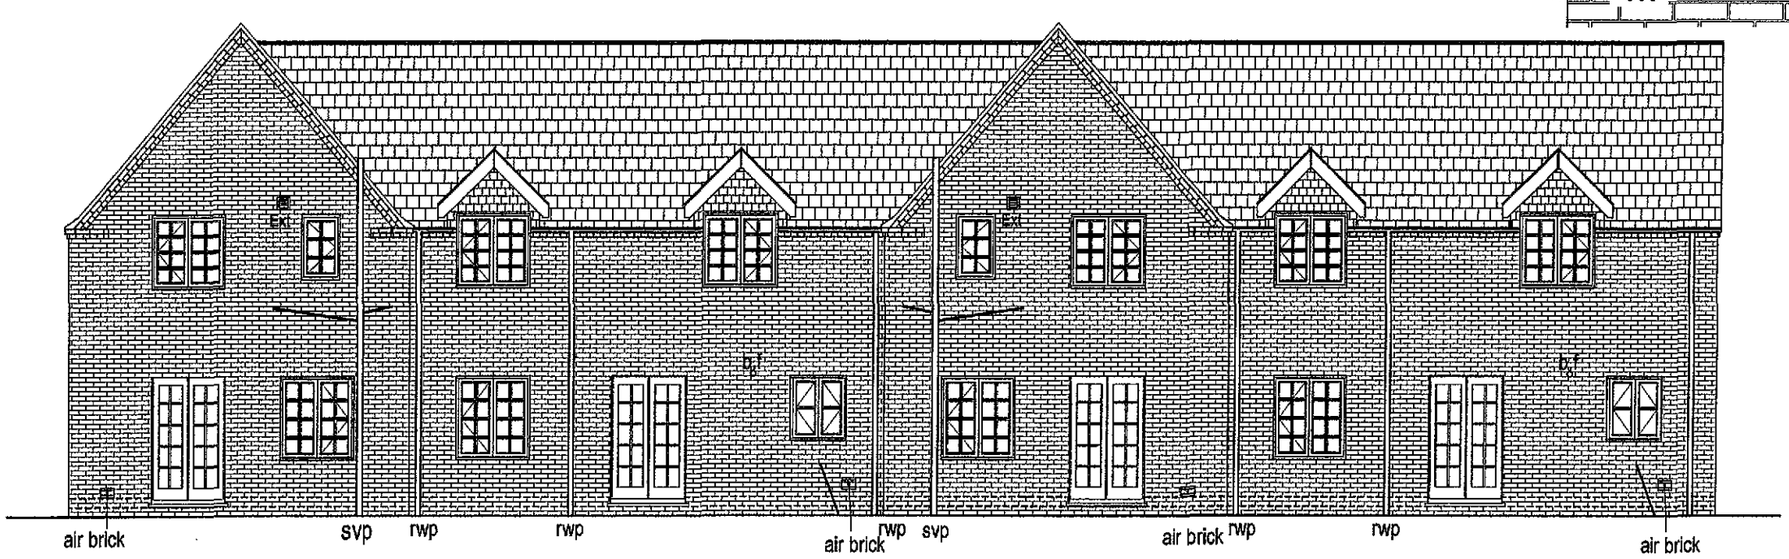


Plot 265
Colnbrook

Plot 264
Cromwell

REAR ELEVATION

Plot 263
Colnbrook

Plot 262
Cromwell

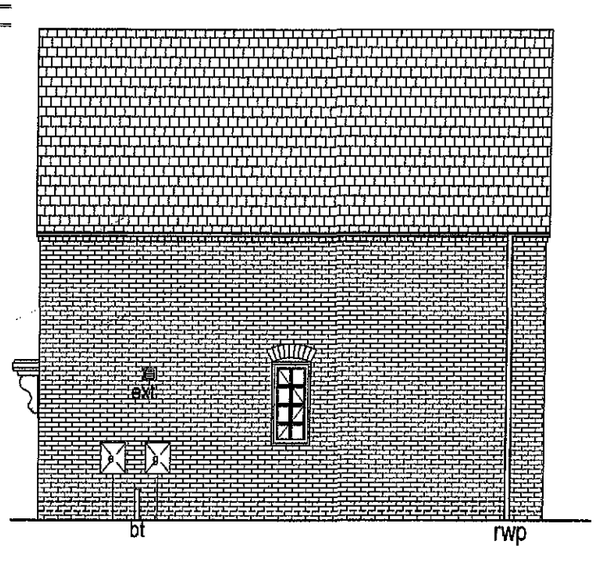

Plot 265
Colnbrook

SIDE ELEVATION

Broadgate House, Weston Hills,
Spalding, Lincs. PE12 6DB
T: 01406 380 532
E: info@broadgate-homes.com
W: www.broadgate-homes.com

This drawing is copyright and may not be altered, traced, copied, photographed or used for any purpose other than that for which it is issued without consent from Broadgate Homes Ltd.

SHDC
Planning & Development
21 OCT 2011
Ref: 0811-11

REV	DESCRIPTION	DATE	BY

REV	DESCRIPTION	DATE	BY

HOUSE TYPE: Colnbrook & Cromwell

SCALE: 1:100

DRAWING: Elevations

DRAWN BY: PM

TOTAL INT. FLOOR AREA EXC. GARAGE: sqm

PROJECT TITLE: Plots 262 - 265 Off the Hayfields, Wygate Park, Spalding PLOTS

DATE: August 2011

DRAWING No: 0503/262-265/PC