

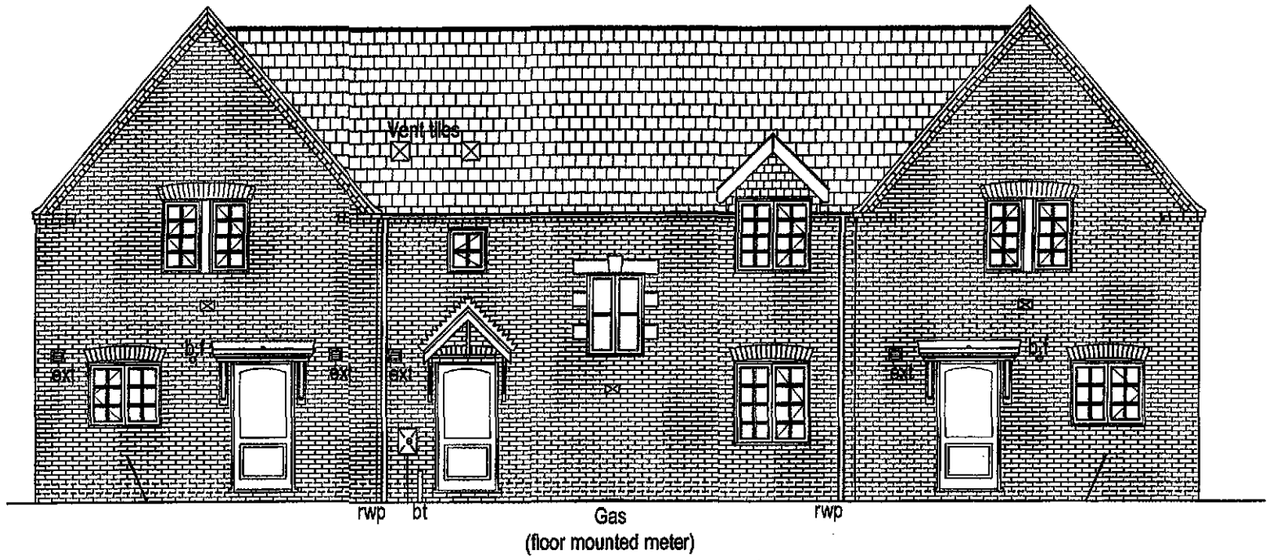


Plot 246 *Cromwell* | Plot 247 *Colnbrook* | Plot 248 *Cromwell*

FRONT ELEVATION


EXTERNAL CORNER \ EAVES DETAIL

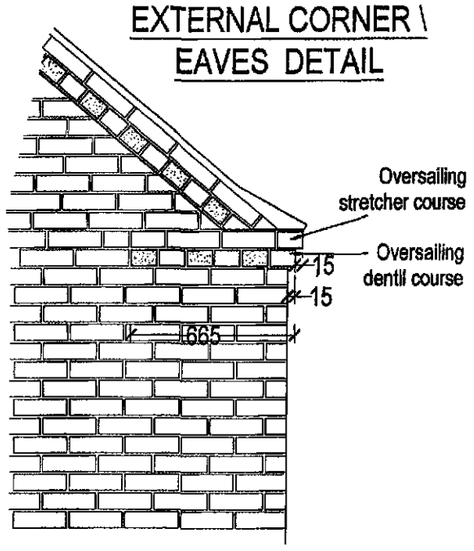

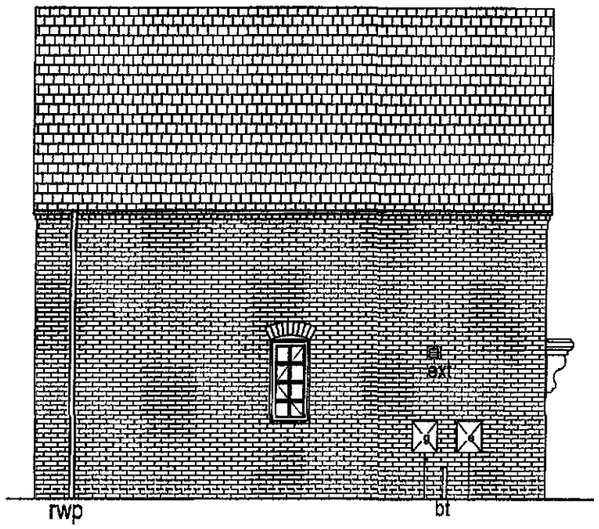


Plot 246 *Cromwell*

SIDE ELEVATION

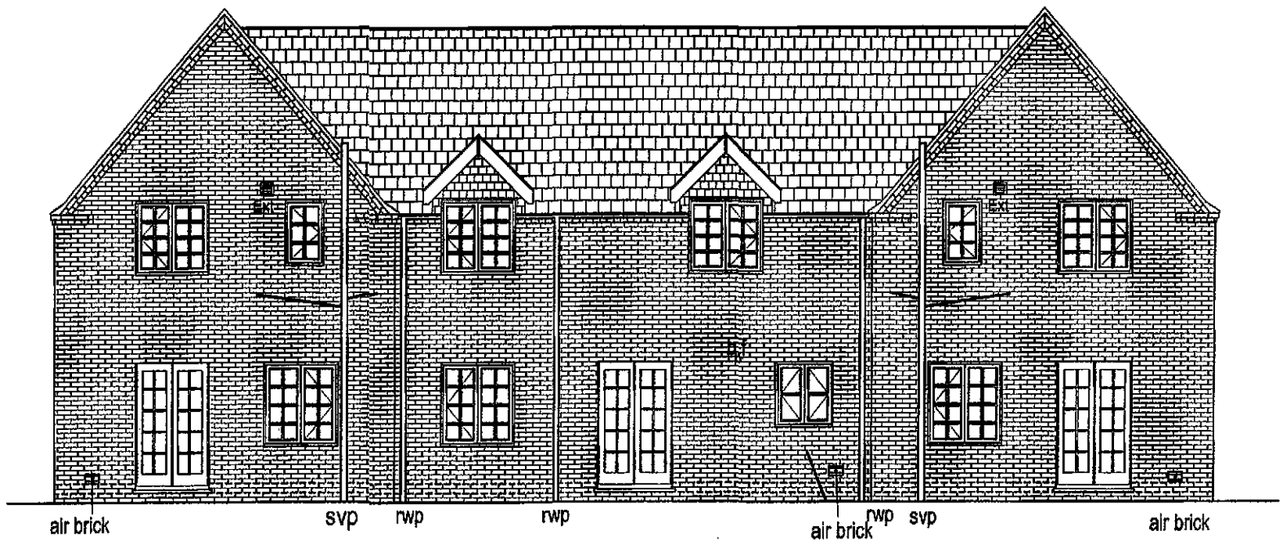

Plot 248 *Cromwell* | Plot 247 *Colnbrook* | Plot 246 *Cromwell*

REAR ELEVATION

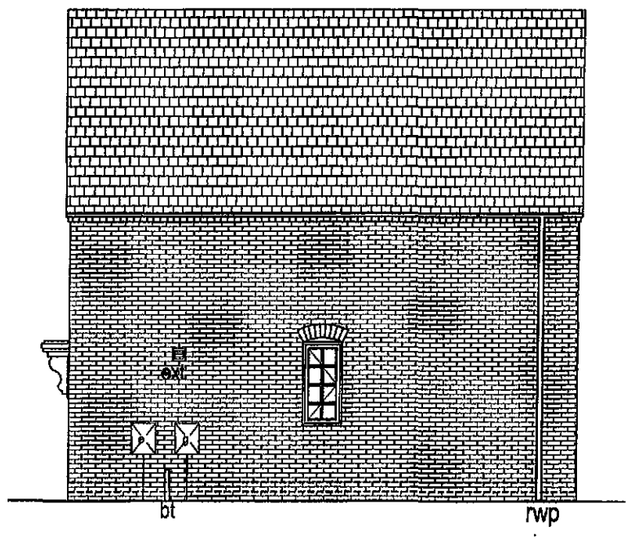

Plot 248 *Colnbrook*

SIDE ELEVATION

BROADGATE HOMES

Broadgate House, Weston Hills, Spalding, Lincs. PE12 6DB
T: 01406 380 532
E: info@broadgate-homes.com
W: www.broadgate-homes.com

This drawing is copyright and may not be altered, traced, copied, photographed or used for any purpose other than that for which it is issued without consent from Broadgate Homes Ltd.

REV	DESCRIPTION	DATE	BY

SHDC
Planning & Development
21 OCT 2011
Ref: 0811-11

REV	DESCRIPTION	DATE	BY

PROJECT TITLE: Plots 246 - 248 Off the Hayfields, Wygate Park, Spalding — PLOTS

HOUSE TYPE: Colnbrook & Cromwell

SCALE: 1:100 1:25

DRAWING: Elevations

DRAWN BY: PM

TOTAL INT. FLOOR AREA EXC. GARAGE: sqm

DATE: August 2011

DRAWING No: 0503/246-248/PC