

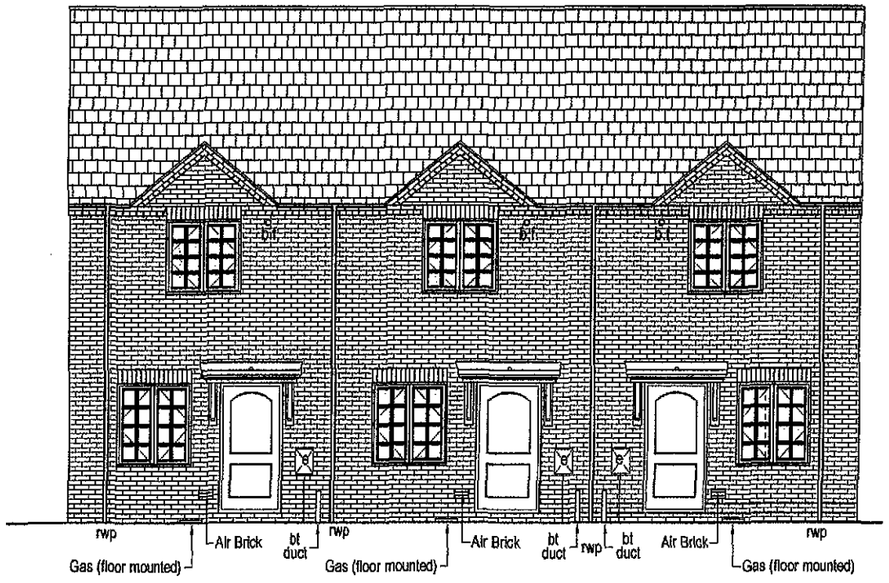


Plot 199 Speedwell | Plot 200 Speedwell | Plot 201 Speedwell


FRONT ELEVATION

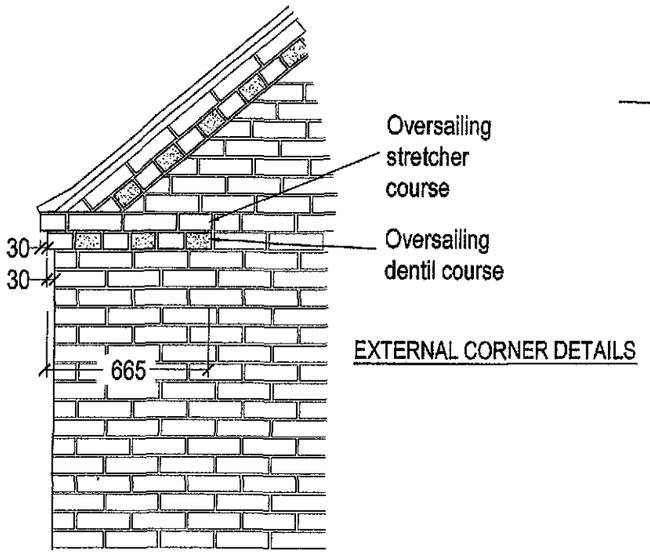

EXTERNAL CORNER DETAILS

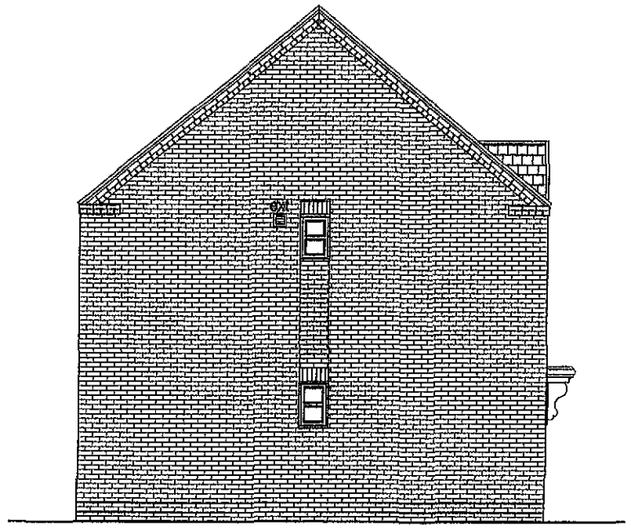


Plot 199
Speedwell
SIDE ELEVATION

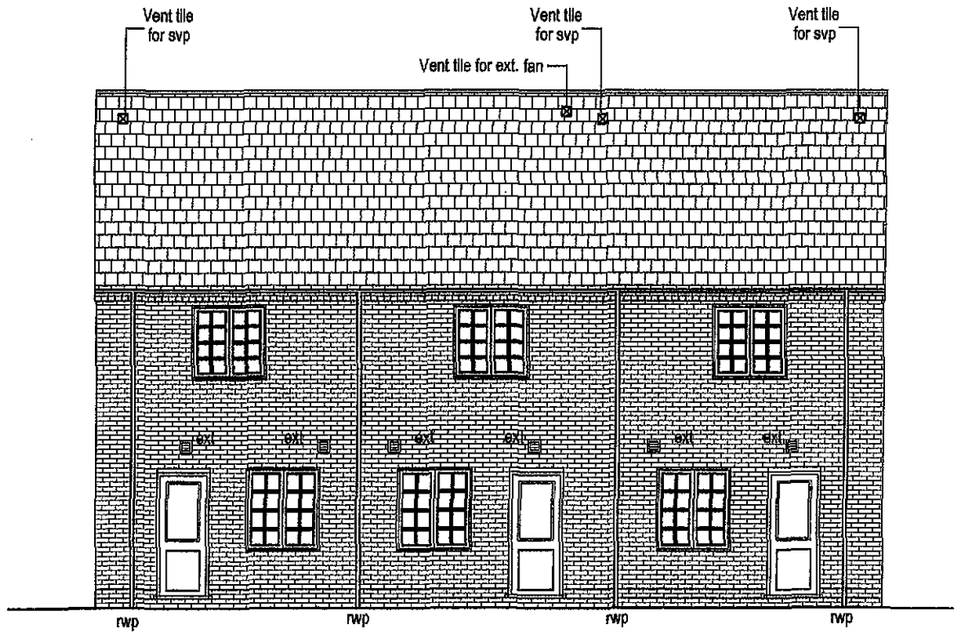

Plot 201 | Plot 200 | Plot 199
Speedwell | Speedwell | Speedwell

REAR ELEVATION

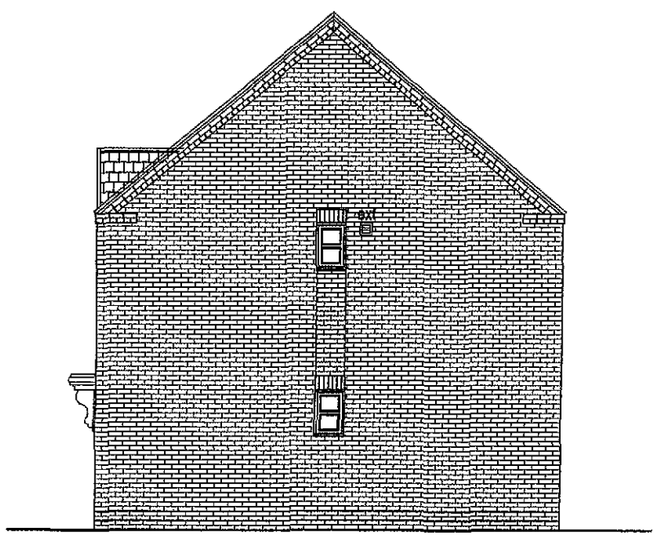

Plot 201
Speedwell
SIDE ELEVATION

BROADGATE HOMES
Broadgate House, Weston Hills, Spalding, Lincs. PE12 6DB
T: 01406 380 532
E: info@broadgate-homes.com
W: www.broadgate-homes.com

This drawing is copyright and may not be altered, traced, copied, photographed or used for any purpose other than that for which it is issued without consent from Broadgate Homes Ltd.

REV	DESCRIPTION	DATE	BY

SHDC
Planning & Development
21 OCT 2011
Ref: 0511-11

REV	DESCRIPTION	DATE	BY

HOUSE TYPE: Speedwell
SCALE: 1:100 1:25
DRAWING: Elevations
DRAWN BY: PM
TOTAL INT. FLOOR AREA EXC. GARAGE: sqm
PROJECT TITLE: Plots 199 - 201 Off the Hayfields, Wygate Park, Spalding PLOTS
DATE: August 2011
DRAWING No: 0503/199-201/PC