
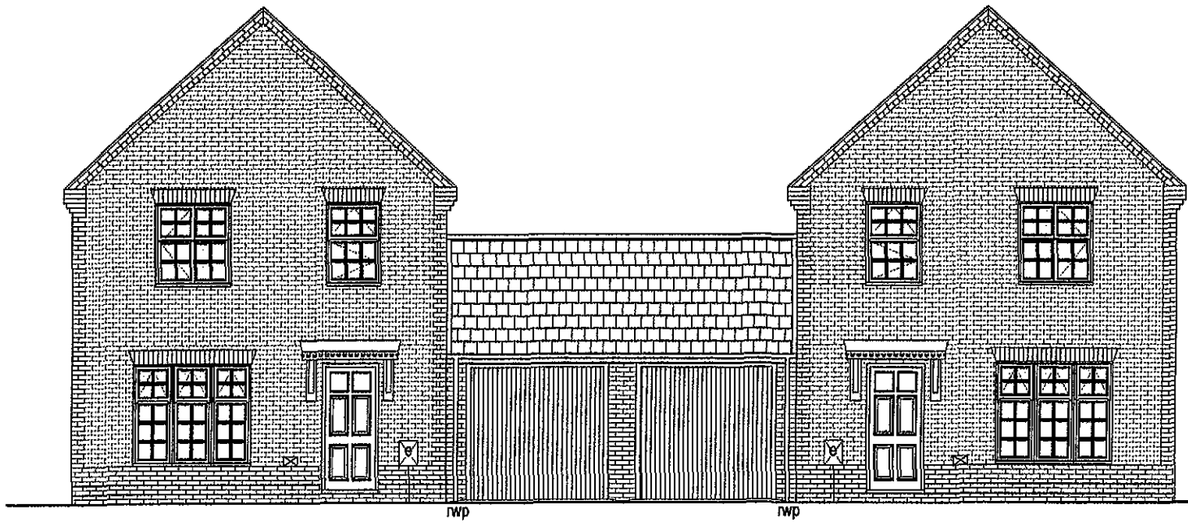


Plot 197
Monksgate


FRONT ELEVATION
(contrasting brickwork)

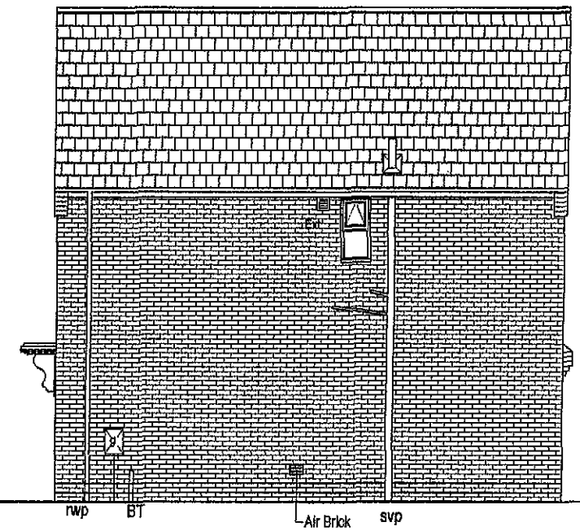

Plot 198
Monksgate

SIDE ELEVATION

SHDC
Planning & Development
2 1 OCT 2011
Ref: 0811-11

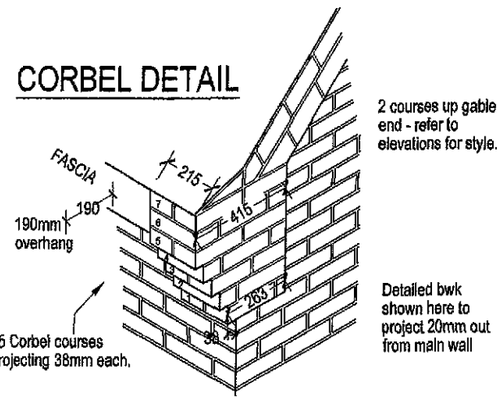

2 courses up gable end - refer to elevations for style.


Detailed bwk shown here to project 20mm out from main wall



Plot 198
Monksgate

Plot 197
Monksgate

REAR ELEVATION

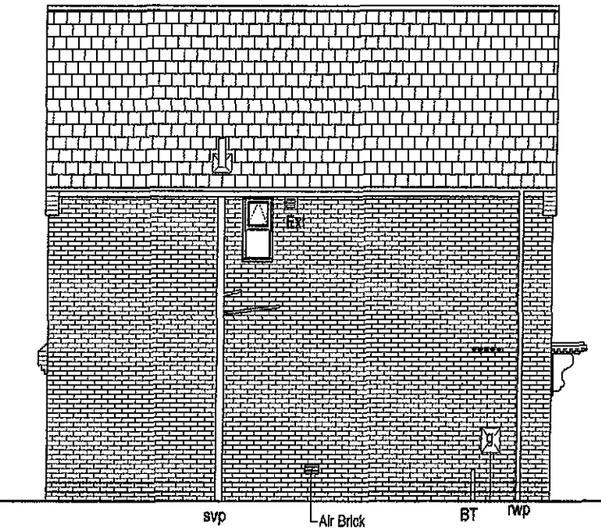

Plot 197
Monksgate

SIDE ELEVATION

BROADGATE HOMES

Broadgate House, Weston Hills,
Spalding, Lincs. PE12 6DB
T: 01406 380 532
E: info@broadgate-homes.com
W: www.broadgate-homes.com

This drawing is copyright and may not be altered, traced, copied, photographed or used for any purpose other than that for which it is issued without consent from Broadgate Homes Ltd.

REV	DESCRIPTION	DATE	BY

REV	DESCRIPTION	DATE	BY

PROJECT TITLE: Plots 197 - 198 Off the Hayfields, Wygate Park, Spalding _ PLOTS

HOUSE TYPE: Monksgate

SCALE: 1:100

DRAWING: Elevations

DRAWN BY: PM

TOTAL INT. FLOOR AREA EXC. GARAGE: sqm

DATE: August 2011

DRAWING No: 0503/197-198/PC