
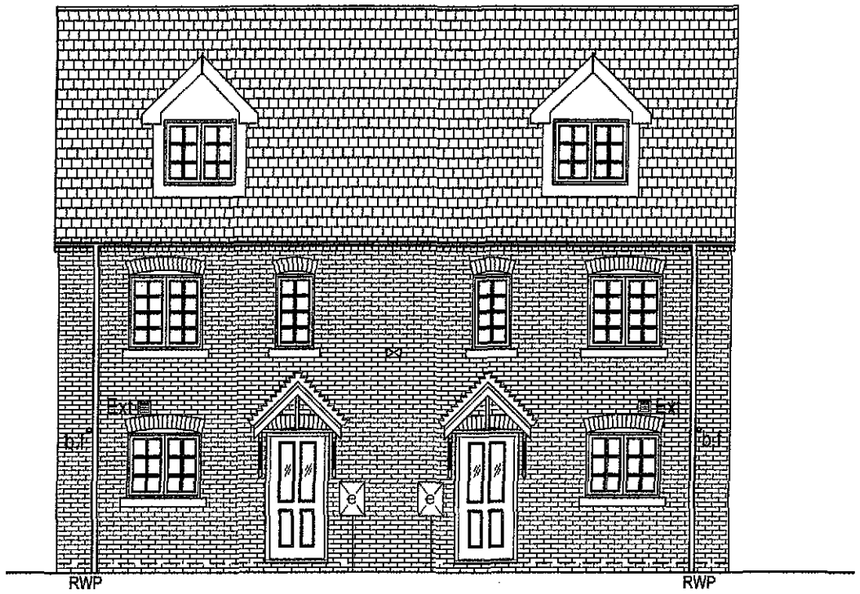


Plot 195 Plot 196


FRONT ELEVATION

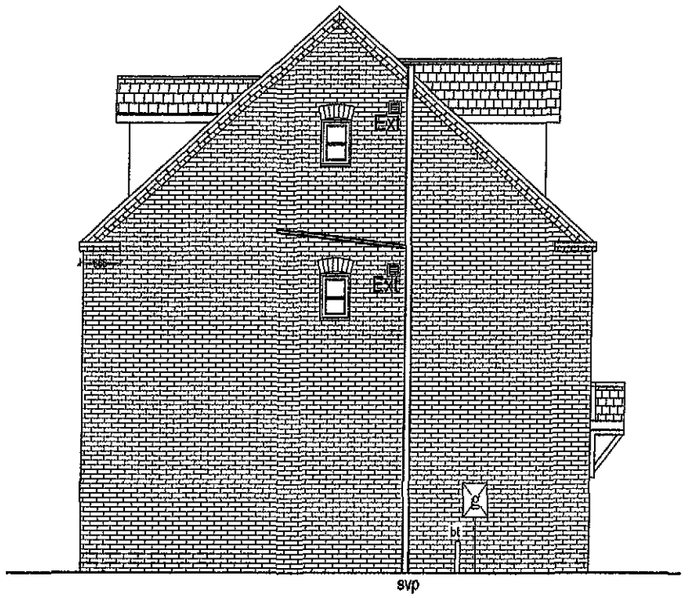


Plot 195

SIDE ELEVATION


EXTERNAL CORNER \ EAVES DETAIL

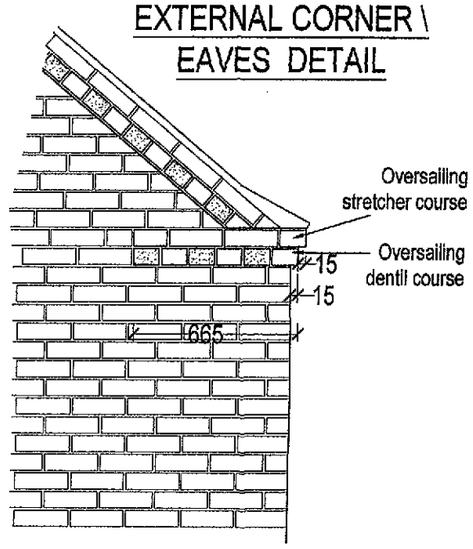

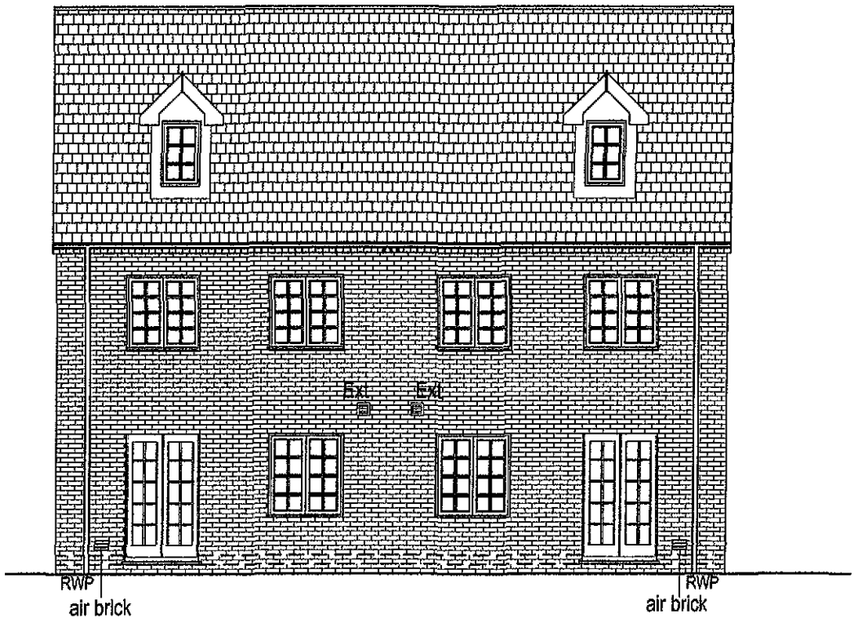

Plot 196 Plot 195

REAR ELEVATION

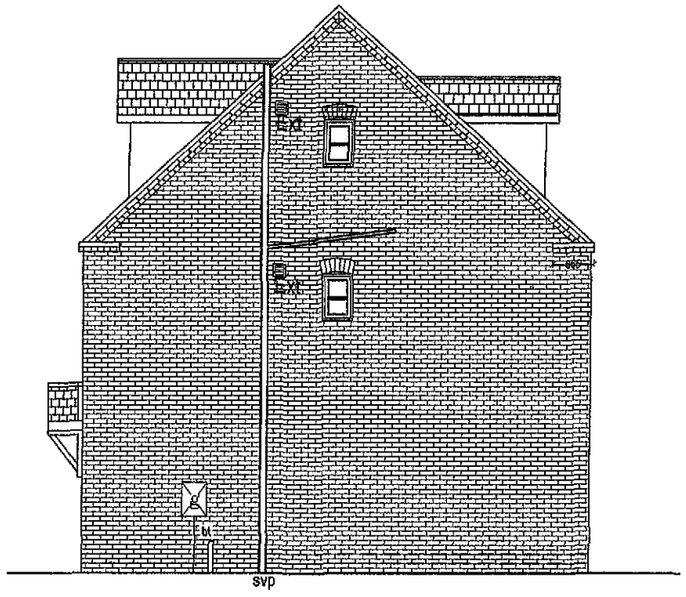

Plot 196

SIDE ELEVATION

BROADGATE HOMES

Broadgate House, Weston Hills,
Spalding, Lincs. PE12 6DB
T: 01406 380 532
E: info@broadgate-homes.com
W: www.broadgate-homes.com

This drawing is copyright and may not be altered, traced, copied, photographed or used for any *purpose other than that for which* it is issued without consent from Broadgate Homes Ltd.

REV	DESCRIPTION	DATE	BY

SHDC
Planning & Development
21 OCT 2011
Ref: 0811-11

REV	DESCRIPTION	DATE	BY

PROJECT TITLE: Plots 195 - 196 Off the Hayfields, Wygate Park, Spalding PLOTS

HOUSE TYPE: Knebworth

SCALE: 1:100 1:25

DRAWING: Elevations

DRAWN BY: PM

TOTAL INT. FLOOR AREA EXC. GARAGE: sqm

DATE: August 2011

DRAWING No: 0503/195-196/PC