


Plot 194
Hayloft

FRONT ELEVATION

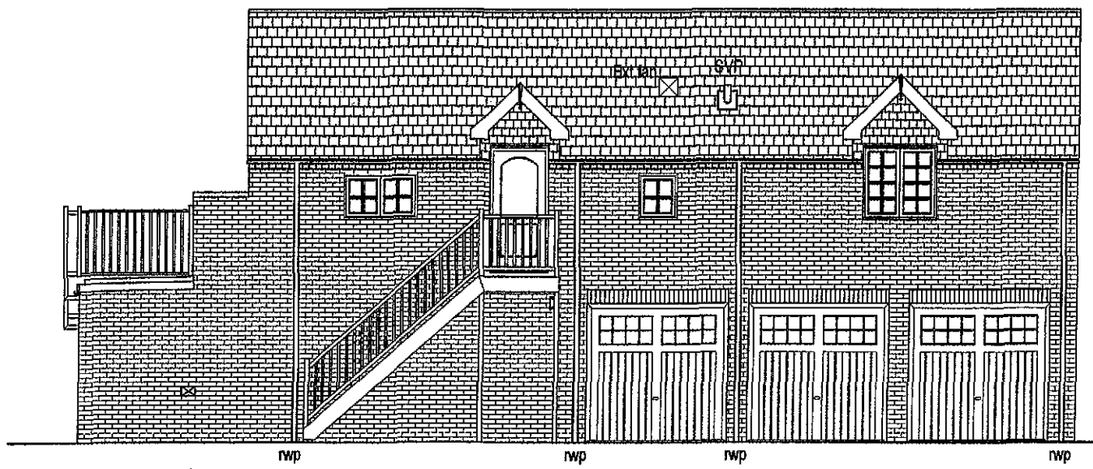



Plot 194
Hayloft

SIDE ELEVATION

SHDC
Planning & Development
21 OCT 2011
Ref: 0811-11


EXTERNAL CORNER \ EAVES DETAIL

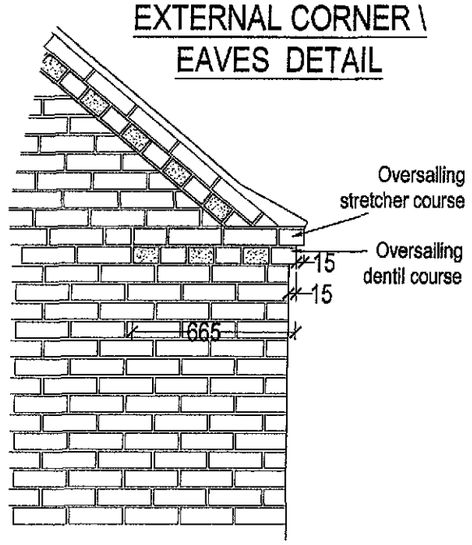

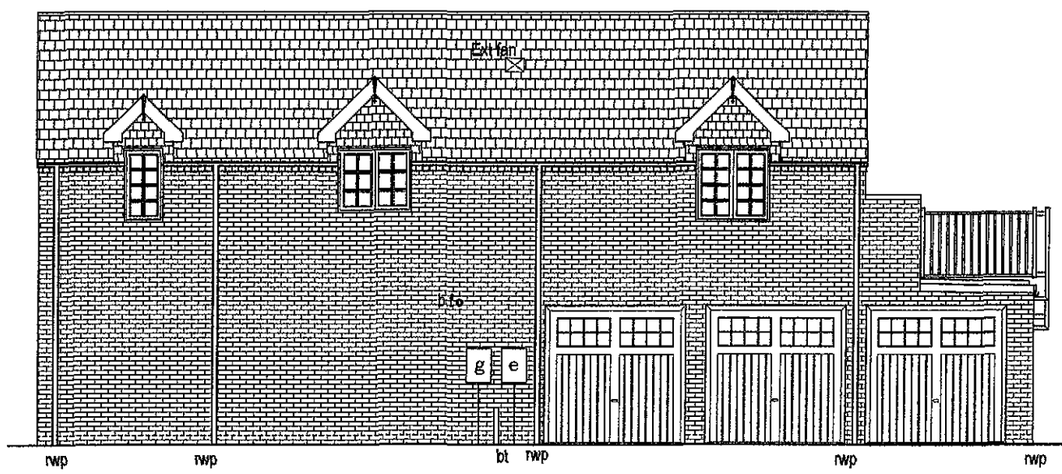

Plot 194
Hayloft

REAR ELEVATION

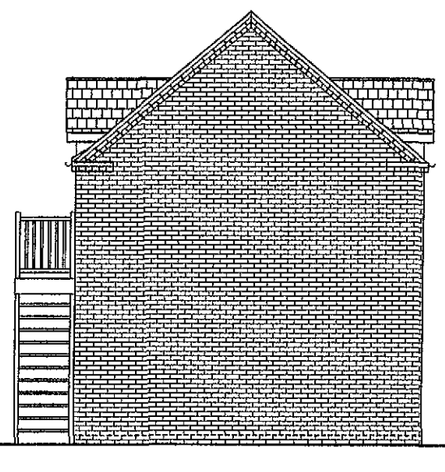

Plot 194
Hayloft

SIDE ELEVATION

BROADGATE HOMES
Broadgate House, Weston Hills,
Spalding, Lincs. PE12 6DB
T: 01406 380 532
E: info@broadgate-homes.com
W: www.broadgate-homes.com

This drawing is copyright and may not be altered, traced, copied, photographed or used for any purpose other than that for which it is issued without consent from Broadgate Homes Ltd.

REV	DESCRIPTION	DATE	BY	REV	DESCRIPTION	DATE	BY

PROJECT TITLE: Plots 194 Off the Hayfields, Wygate Park, Spalding PLOTS

HOUSE TYPE: Hayloft
SCALE: 1:100 1:25
DRAWING: Elevations
DRAWN BY: PM
TOTAL INT. FLOOR AREA EXC. GARAGE: sqm
DATE: August 2011
DRAWING No: 0503/194/PC