
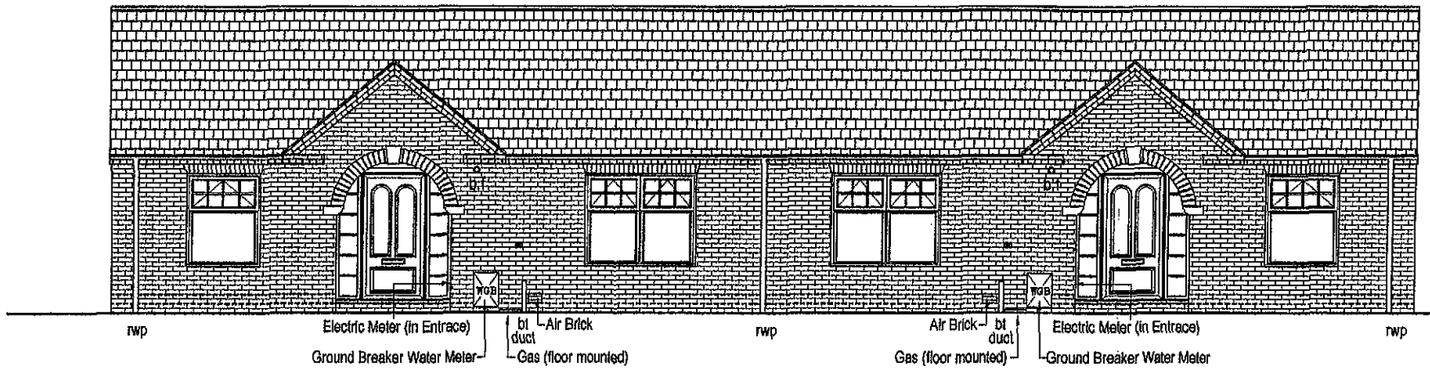


Plot 192
Sandringham


Plot 193
Sandringham

FRONT ELEVATION

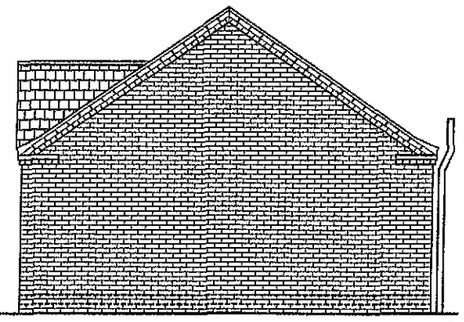


Plot 193
Sandringham

SIDE ELEVATION

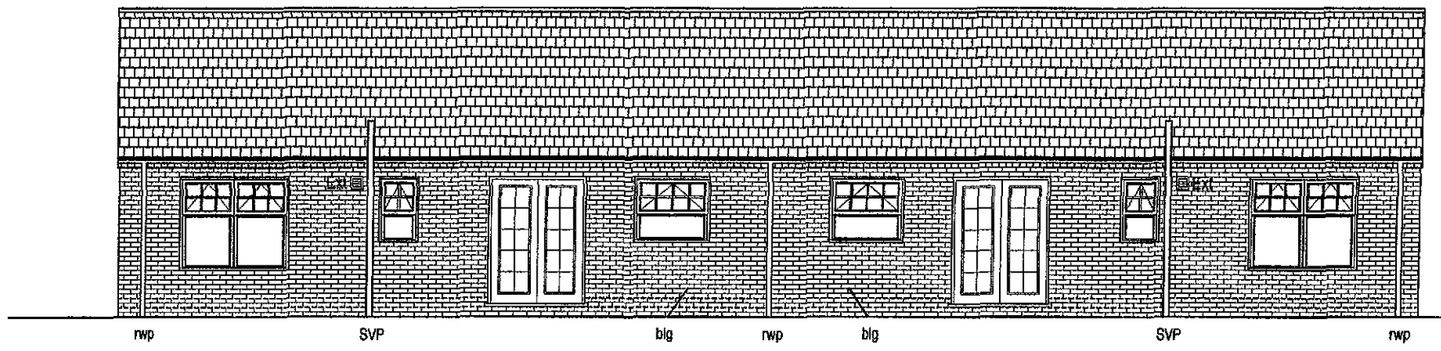

Plot 193
Sandringham


REAR ELEVATION

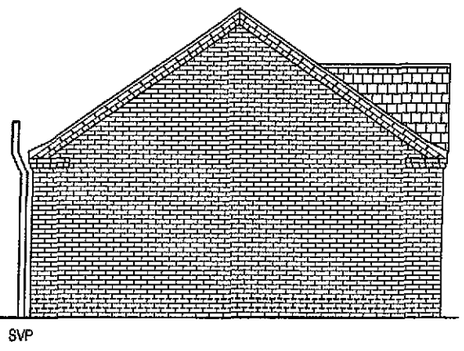

Plot 192
Sandringham

SIDE ELEVATION

SHDC
Planning & Development
21 OCT 2011
Ref: 0811-11

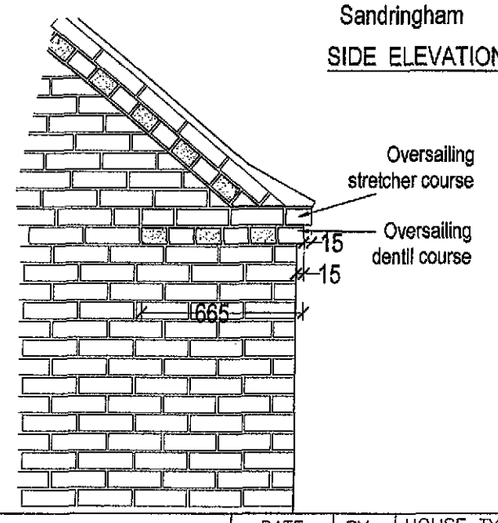

EXTERNAL CORNER \ EAVES DETAIL

BROADGATE HOMES

Broadgate House, Weston Hills,
Spalding, Lincs. PE12 6DB
T: 01406 380 532
E: info@broadgate-homes.com
W: www.broadgate-homes.com

This drawing is copyright and may not be altered, traced, copied, photographed or used for any purpose other than that for which it is issued without consent from Broadgate Homes Ltd.

REV	DESCRIPTION	DATE	BY

REV	DESCRIPTION	DATE	BY

HOUSE TYPE: Sandringham
SCALE: 1:100 1:25
DRAWING: Elevations
DRAWN BY: PM
TOTAL INT. FLOOR AREA EXC. GARAGE: sqm
PROJECT TITLE: Plots 192 - 193 Off the Hayfields,Wygate Park,Spalding PLOTS
DATE: August 2011
DRAWING No: 0503/192-193/PC